

# EXISTING ELEVATIONS



## EXTERNAL WALLS


|       |                                                                         |
|-------|-------------------------------------------------------------------------|
| NORTH | Facing bricks                                                           |
| SOUTH | Mix of facing brick, vertical ship lap cladding and glazed conservatory |
| EAST  | Facing bricks and horizontal white cladding to gable                    |
| WEST  | Facing bricks and horizontal white cladding to gable                    |

## ROOF


|               |                                                                                        |
|---------------|----------------------------------------------------------------------------------------|
| ROOF COVERING | Presumed Redland Groveway Interlocking concrete tile or similar. Colour charcoal grey. |
| RIDGE TILE    | Concrete half-round ridge tiles. Cement bed                                            |
| VALLEY TILE   | Open valley gutter,                                                                    |
| BARGEBOARD    | Painted white softwood bargeboard                                                      |
| FASCIA        | Painted white softwood fascia                                                          |
| SOFFIT        | Painted white softwood soffit, angle matches rafter pitch.                             |
| GUTTER        | Grey deepflow plastic gutter                                                           |
| DOWNPIPE      | Grey 110mm plastic downpipe                                                            |

## DOORS / WINDOWS


|         |            |
|---------|------------|
| WINDOWS | White UPVC |
| DOORS   | White UPVC |

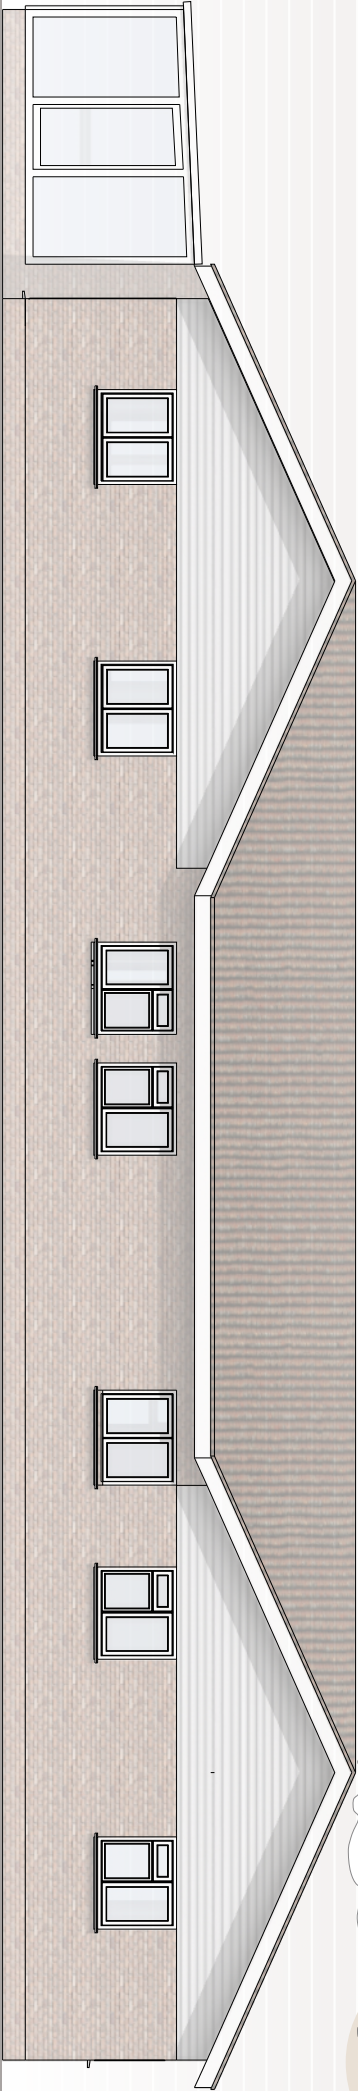


EAST

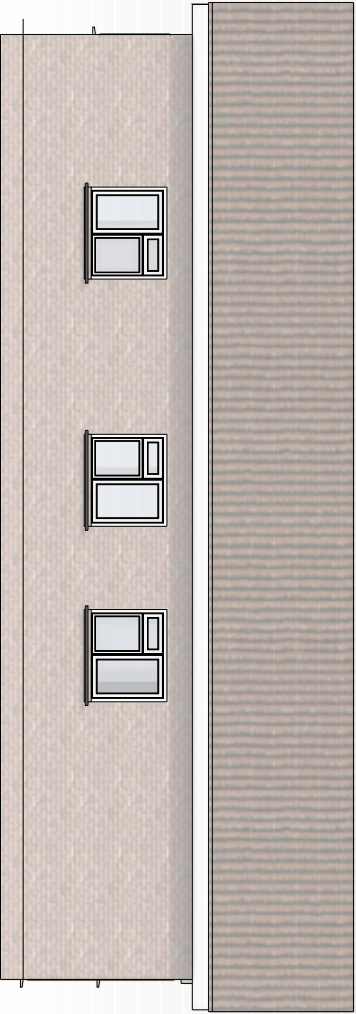

NORTH

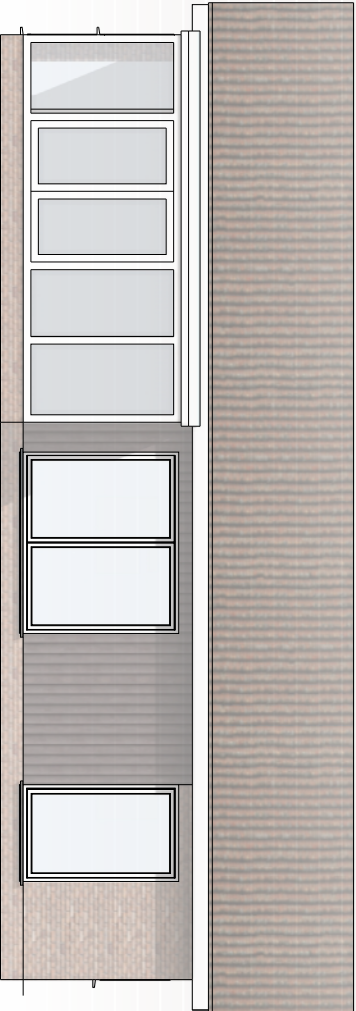

SOUTH

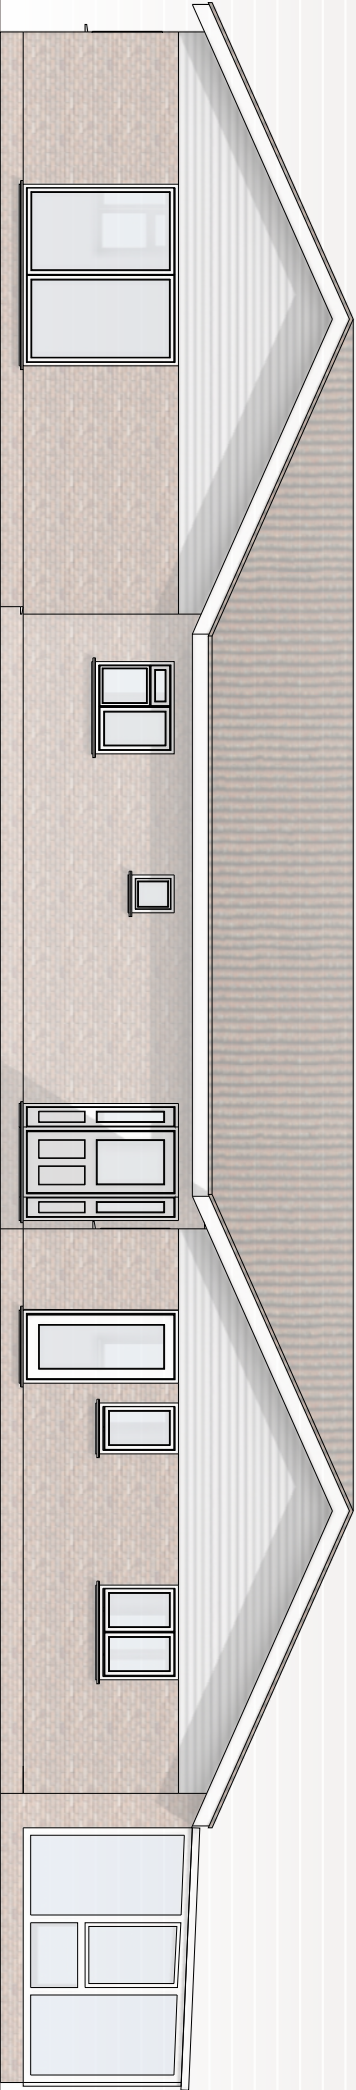

WEST



## WHITE GABLES APPLICATION FOR CHANGE OF EXTERNAL MATERIALS

| CLIENT INFO |                 |
|-------------|-----------------|
| 1           | Date            |
| 2           | Format          |
| 3           | Revision date   |
| 4           | Revision number |
| 5           | Designed by     |

**MR & MRS KALANIA**  
White Gables  
Surrey Grove Lane  
Lower Bleeding  
Wotton Bassett  
RH13 8LR

| PROJECT NOTES |   |
|---------------|---|
| 1             | All external materials must be verified on site prior to construction.                                                                          |
| 2             | Drawings are subject to building regulations and structural engineer approval.                                                                  |
| 3             | Planning approval does not imply compliance with Building Regulations.                                                                          |
| 4             | Any discrepancies or errors found in the drawings must be reported immediately before proceeding. No claims shall be made against the designer. |
| 5             | These drawings are for the purpose of information only and are not to be used for construction without the written consent of the designer.     |

