

PROPOSED ELEVATIONS



EXTERNAL WALLS


NORTH	Silicone enhanced render - white
SOUTH	Silicone enhanced render - white
EAST	Silicone enhanced render - white
WEST	Silicone enhanced render - white

ROOF

ROOF COVERING	Composite slate roof tiles
RIDGE	Grey ridge tile. Dry ridge system
VALLEY	GRP over batten valley gutter
BARGEBOARD	White UPVC full replacement bargeboard
FASCIA	White UPVC full replacement fascia
SOFFIT	White UPVC soffit
GUTTER	Black deepflow plastic gutter
DOWNPipe	Black plastic downpipe

DOORS / WINDOWS

WINDOWS	Anthracite UPVC
DOORS	Anthracite UPVC

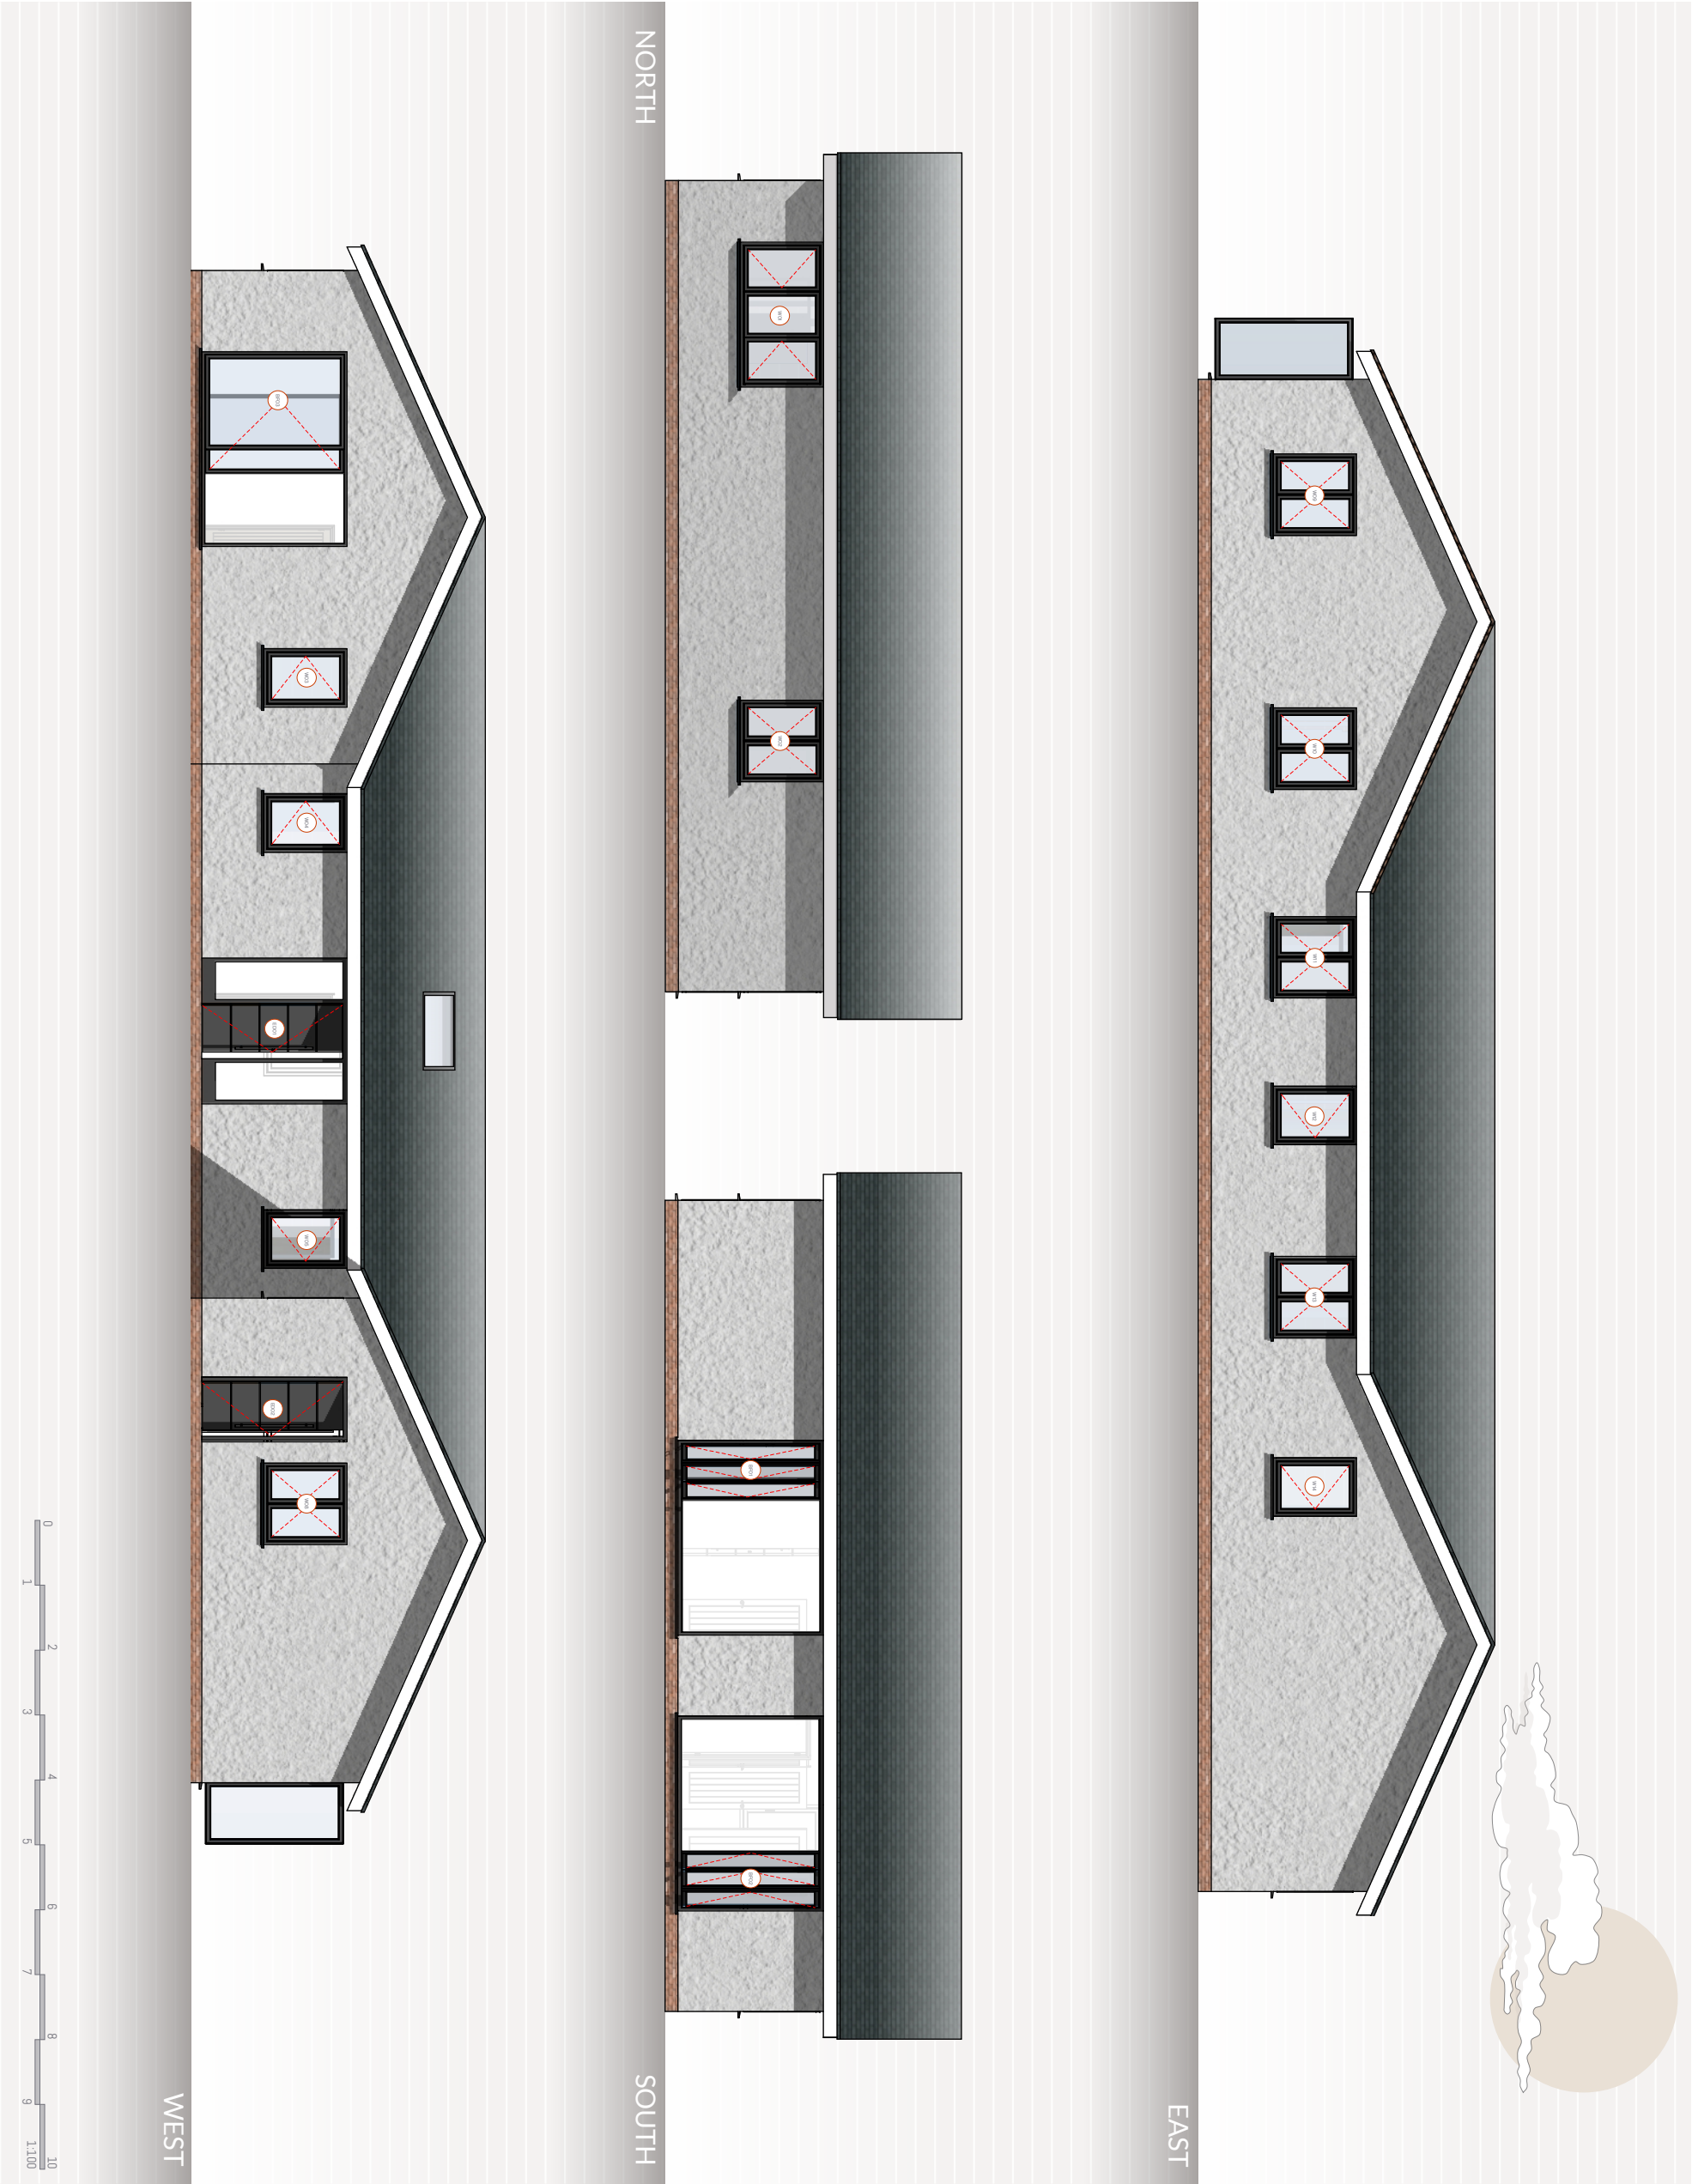

WHITE CABLES
APPLICATION FOR CHANGE OF
EXTERNAL MATERIALS

CLIENT INFO

MR & MRS
KALANIA

White Cables
Surrey Grove Lane
Lower Bessing
London SE15
White Cables
PH13 8LR

PROJECT NOTES

1. Date

11 DEC 2025

2. Format

A3

3. Revision date

30 Nov 2025

4. Revision number

REV-001

5. Designed by

BEN KNIGHT