V 3.0

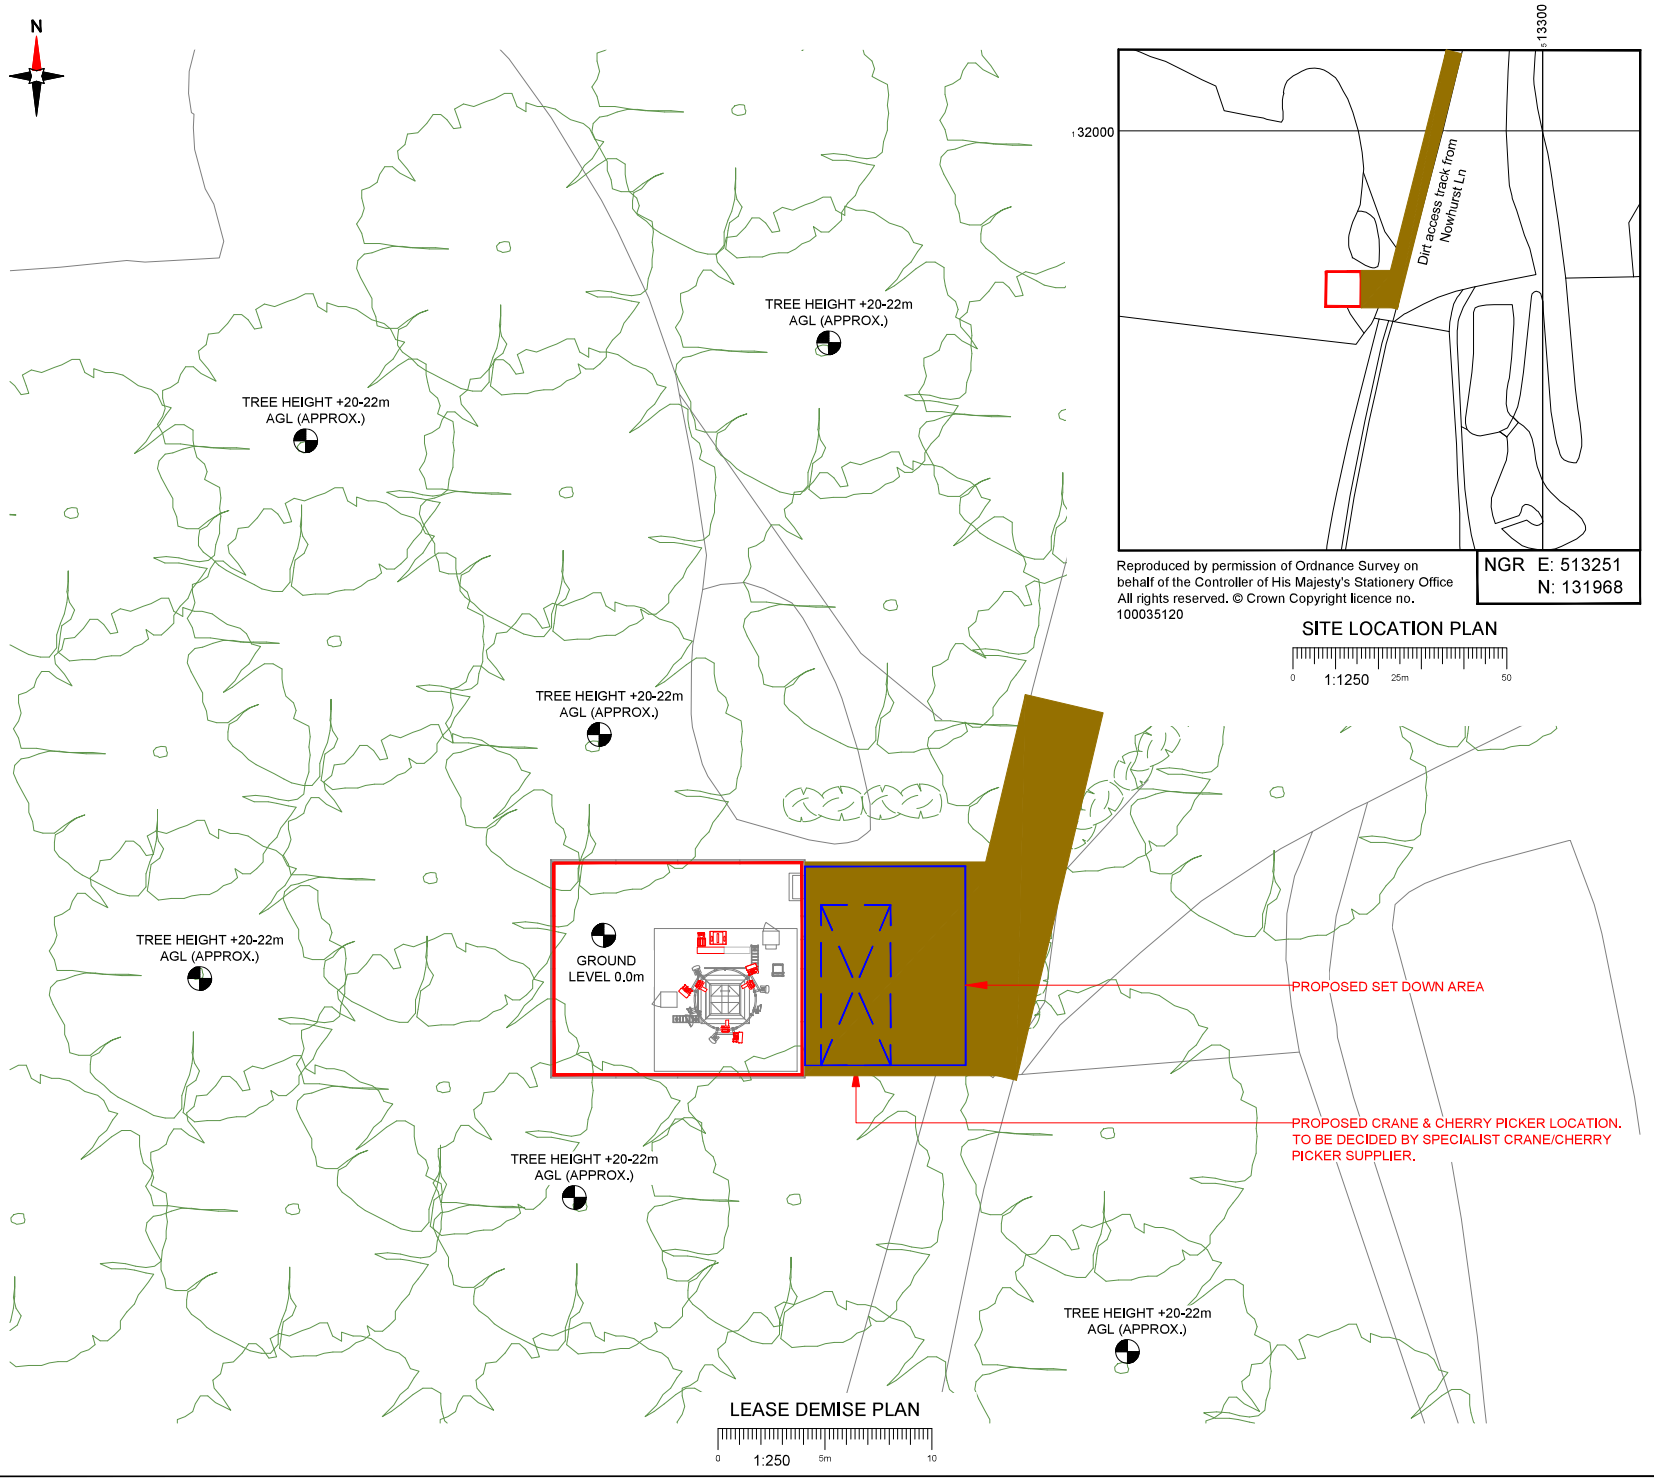

Reproduced by permission of Ordnance Survey on behalf of the Controller of His Majesty's Stationery Office All rights reserved. © Crown Copyright licence no. 100035120

NGR E: 513251
N: 131968

SITE LOCATION PLAN
1:1250
0
25m
50

NEW CODE:

Demise:	Outlined in Red
Access Route:	Solid Brown
Set Down Area:	Outlined in Blue
Crane Area:	Dashed in Blue

Master:	MBNL / EE / H3G:	Project:	Purpose of Issue:	Issue:
M001	EE	Vendor Swap	General Arrangement	A
Date:	27/09/2024	Revision / Upgrade Description:		
Drawn:	M.Hoy	First Issue		
Checked:	S.Coyle			
Approved:	L.Smallfield			

Hatfield Business Park
Hatfield
Hertfordshire
AL10 9BW

Tel: 01707 315000
Fax: 01707 319001

Design Consultant & Principal Contractor:

WALDON TELECOM Ltd.
WEST LODGE
STATION APPROACH
WEST BYFLEET
SURREY
KT14 6NG

TEL : 01932 411011
FAX : 01932 411012

Site Name: POND FARM

Site ID: 1185069

Address:
POND FARM
COOKS LANE
HORSHAM
WEST SUSSEX
RH12 3PQ

Title: 004 LEASE DEMISE

Project: VENDOR SWAP

Purpose of Issue: GENERAL ARRANGEMENT

EE Cell ID:	MBNL Cell ID:	3UK Cell ID:
57061	HSM065	RH0434

Master Drawing No: 1185069_HSM065_57061_RH0434_M001_EE_VS_GA_A

Issue: A

100mm
50mm
10mm