
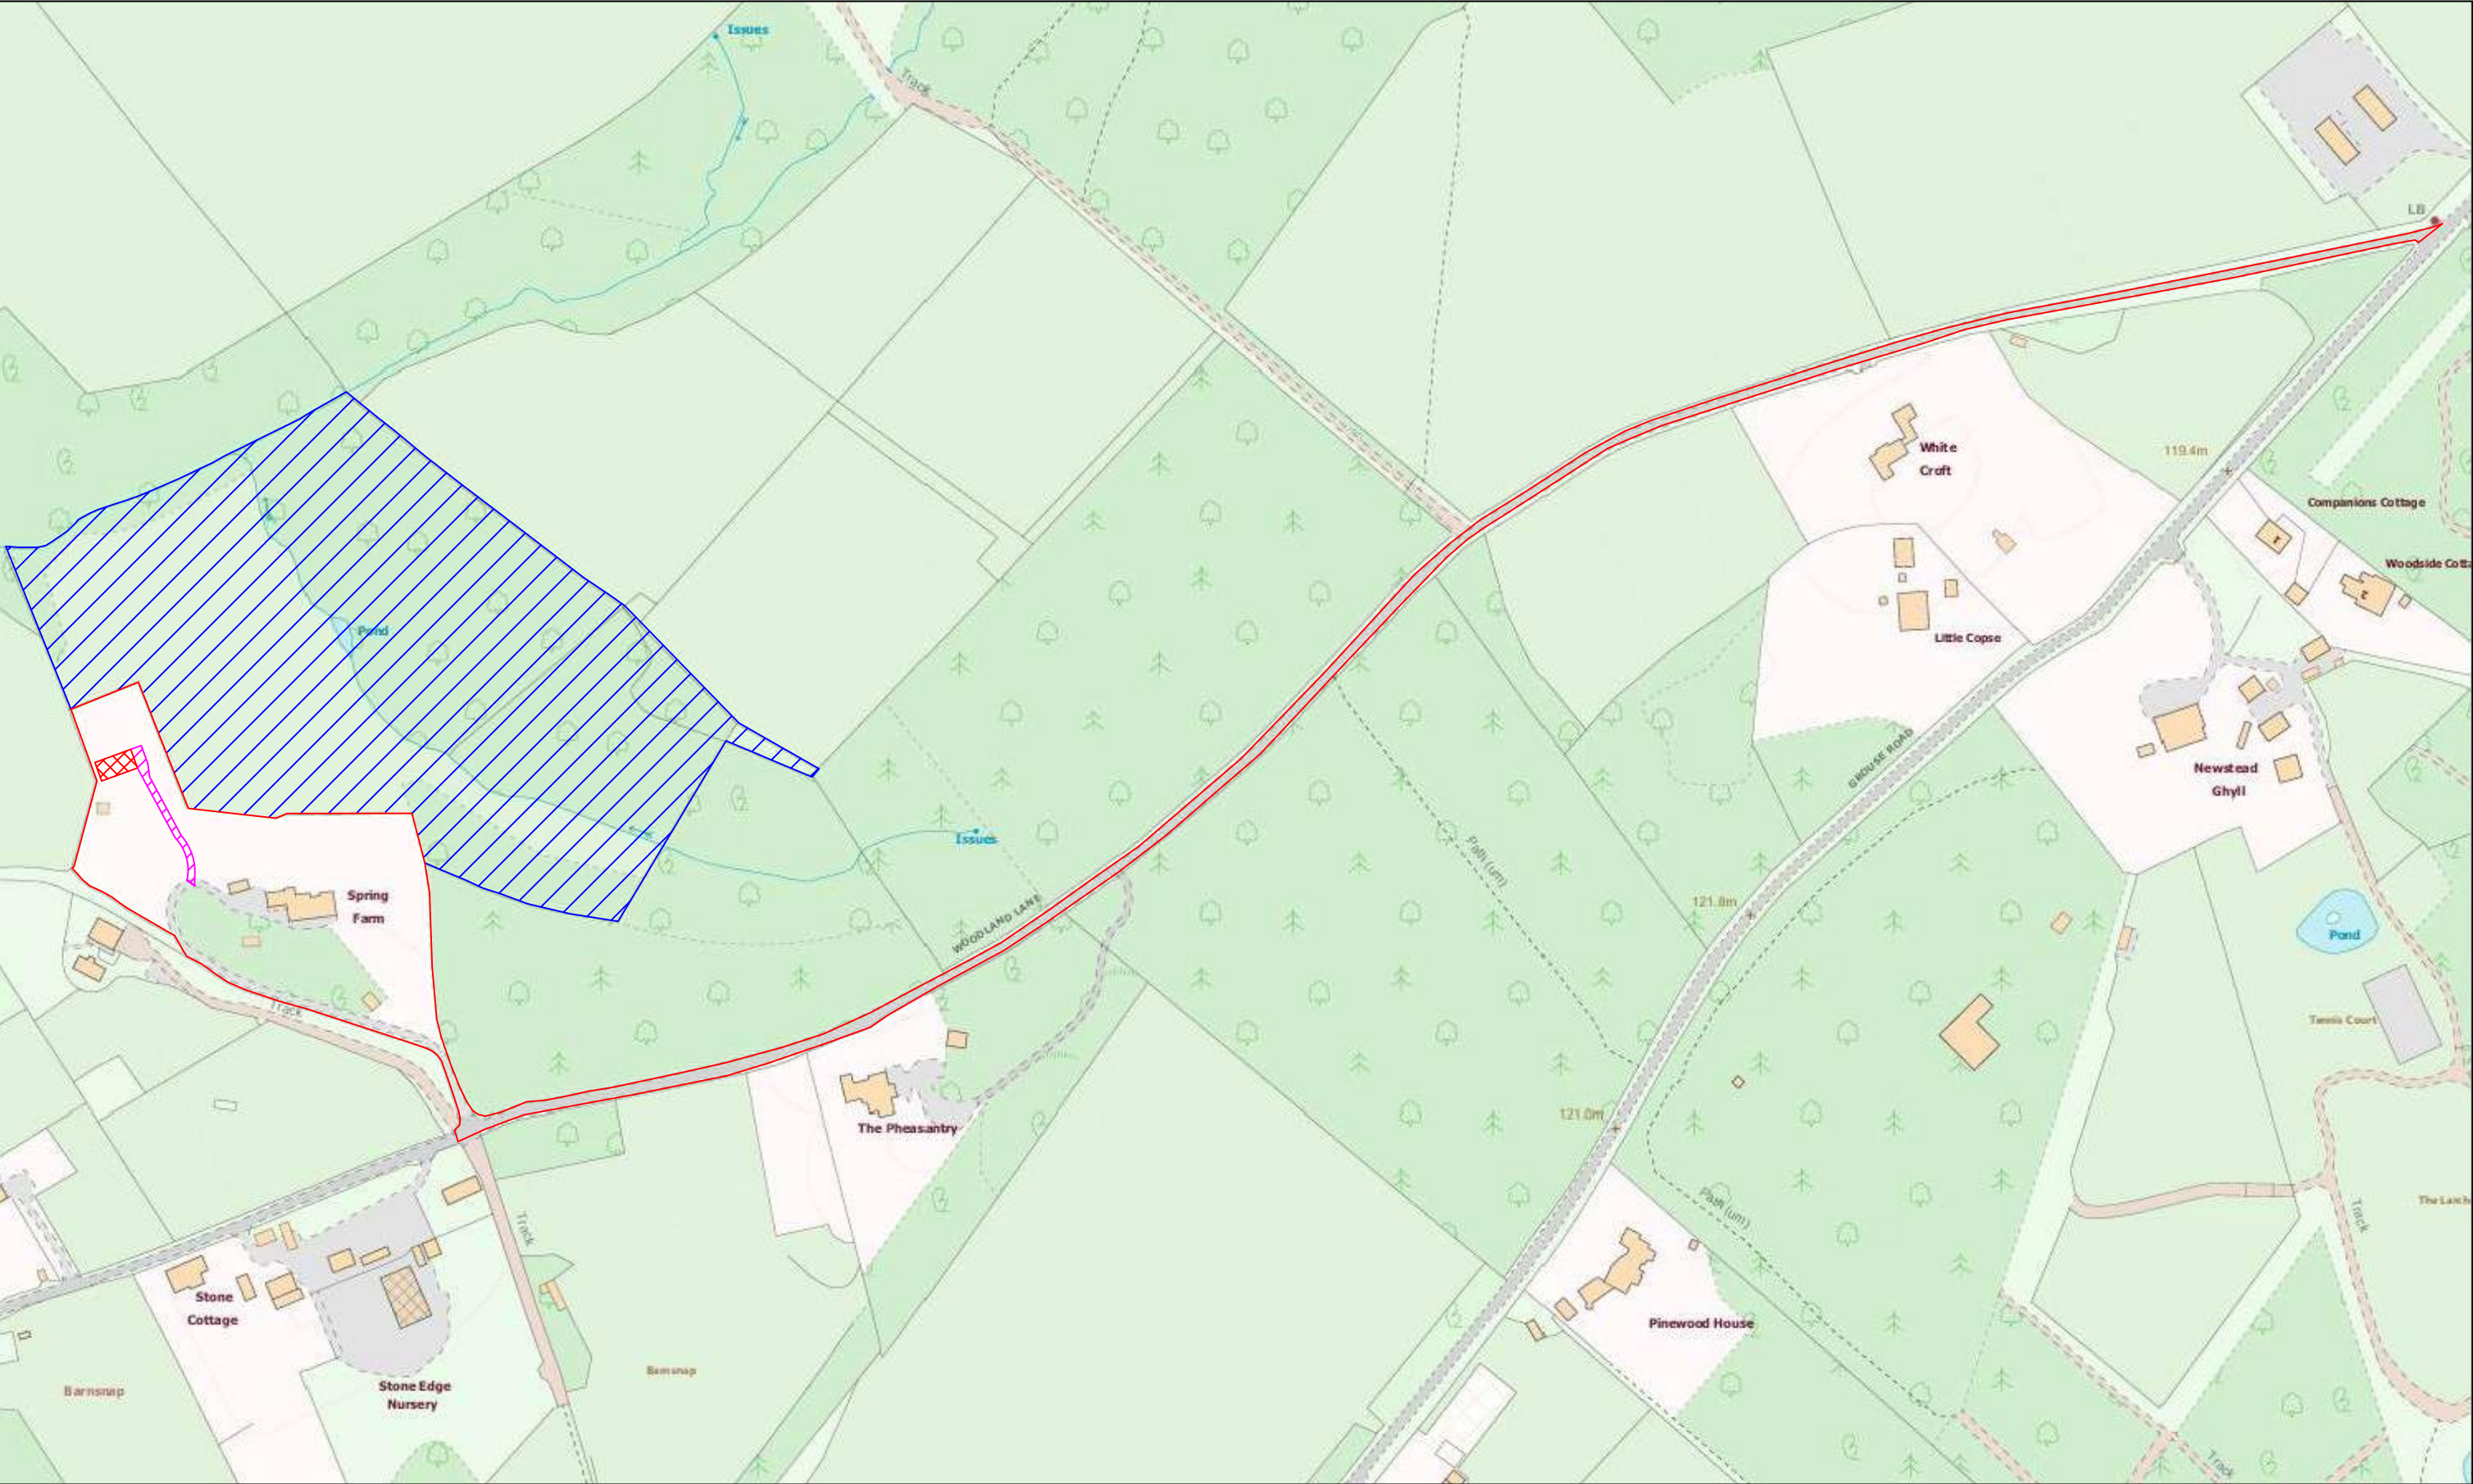


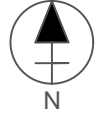

Key:  Proposed outbuilding  Proposed track way	Project: Proposed Out Building	Scale: 1:2500 @ A3	1 - 100m   N
Client: Rob Hogan, Spring Farm, Woodland Lane, RH13 6HU	Title: Location / Block Plan	Drawn By: Stephen Imhoff stevelmhoff1000@gmail.com	Date: 7th October