




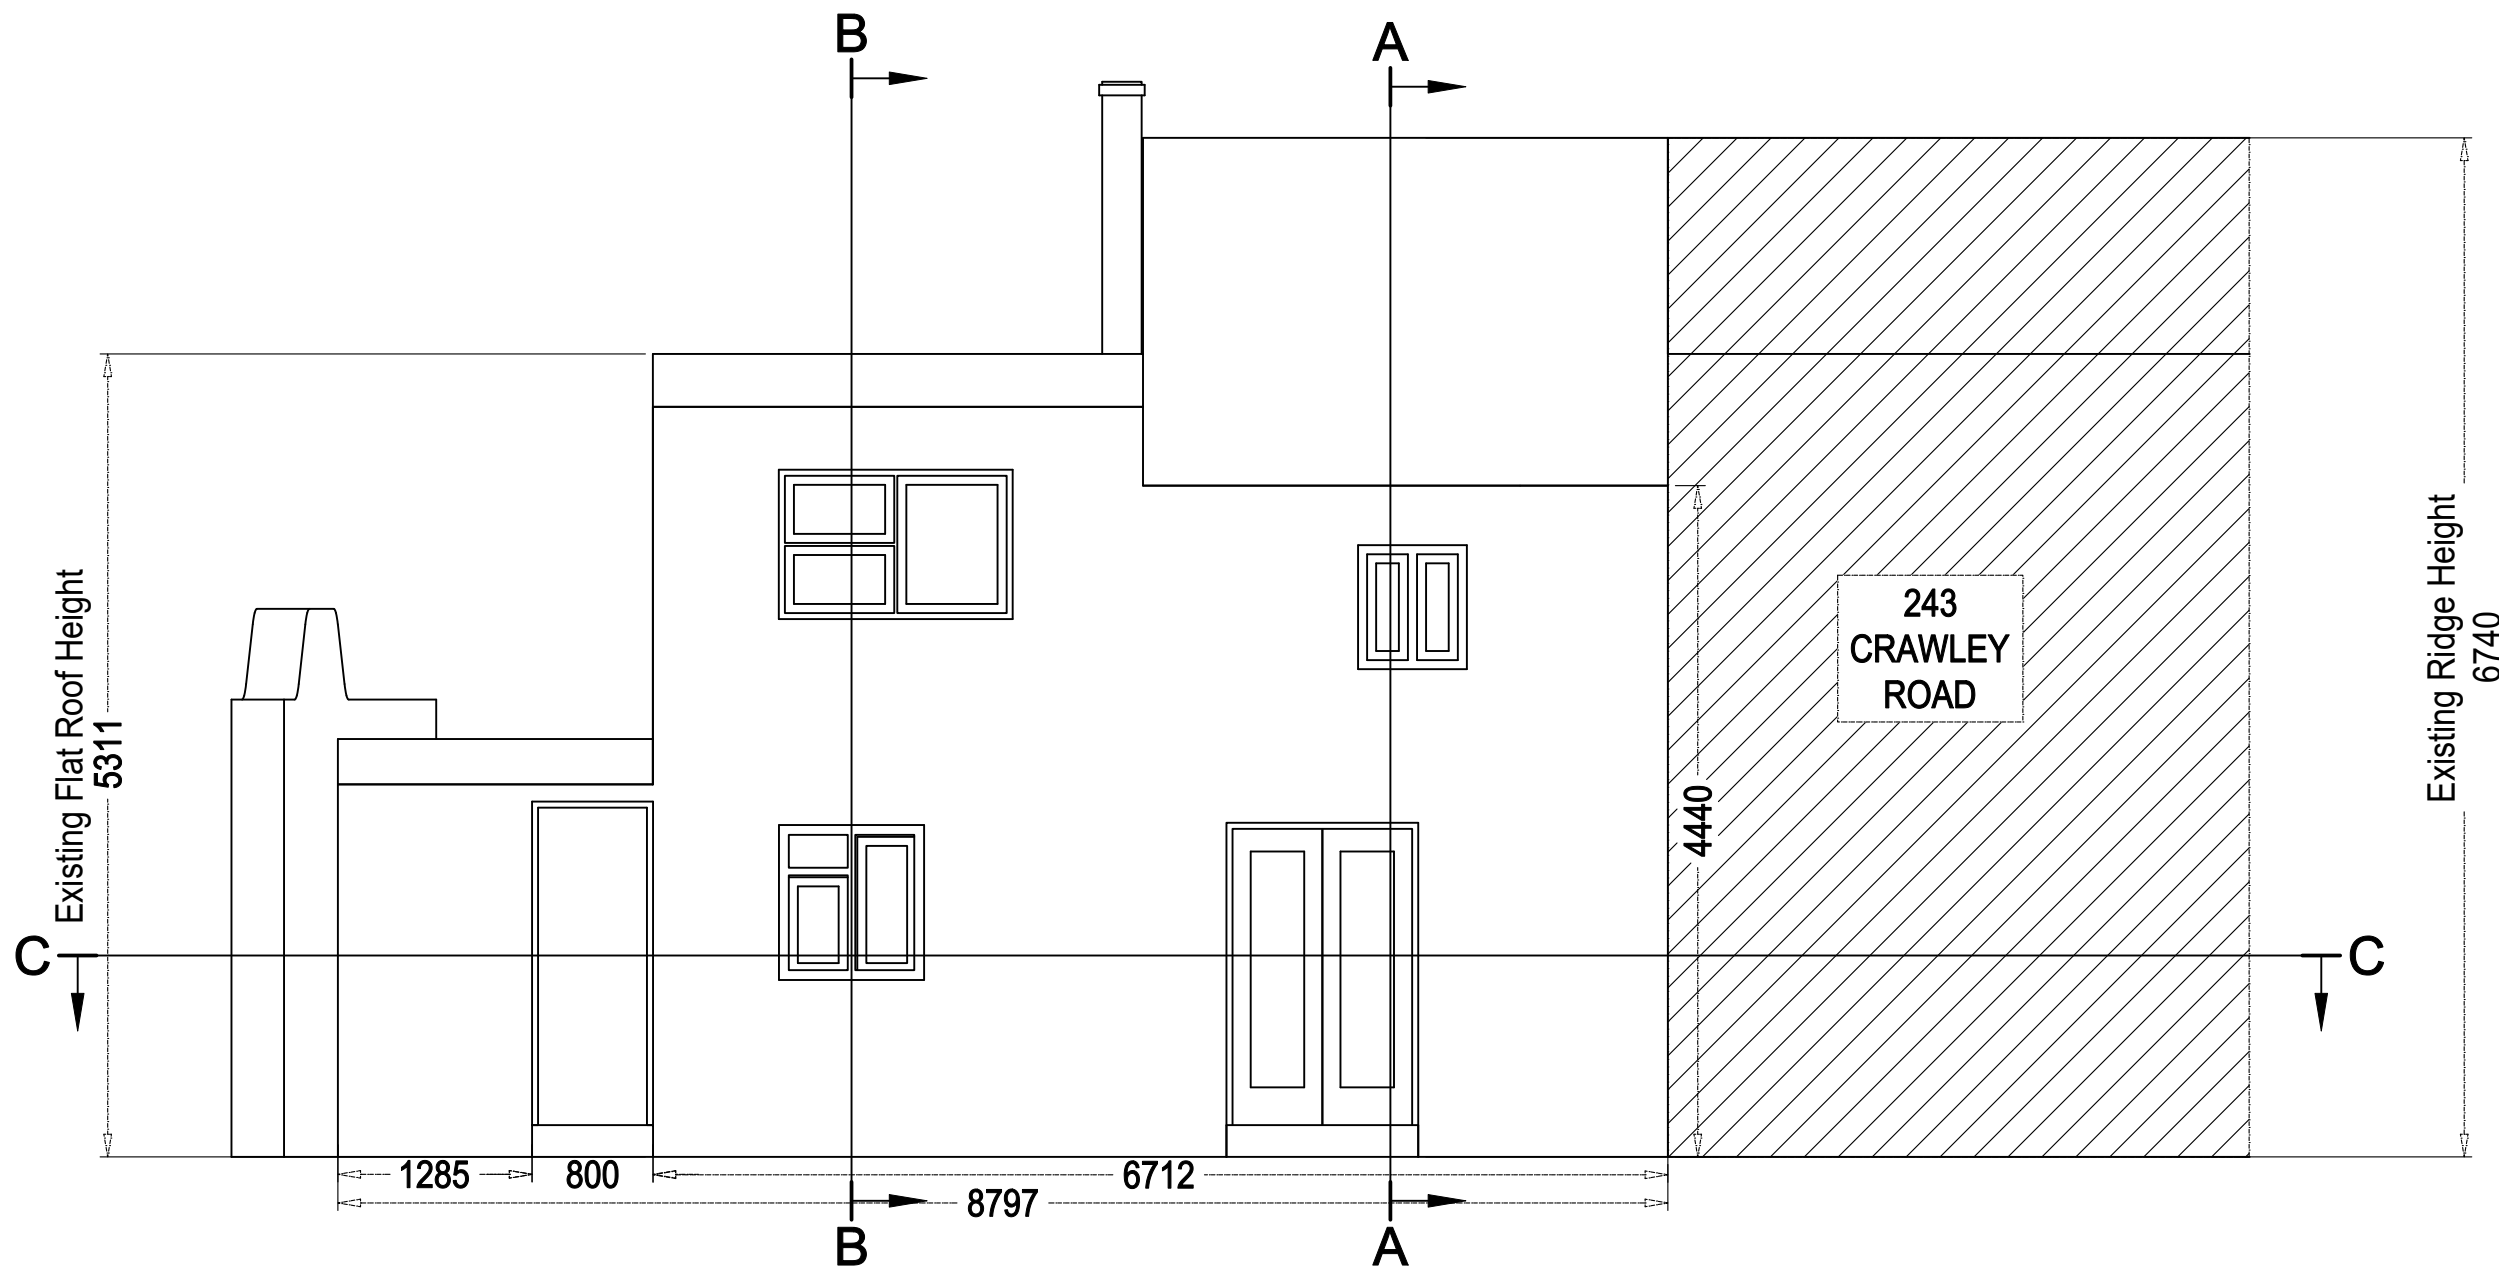


Existing Elevation
Rear of House
(1:50)

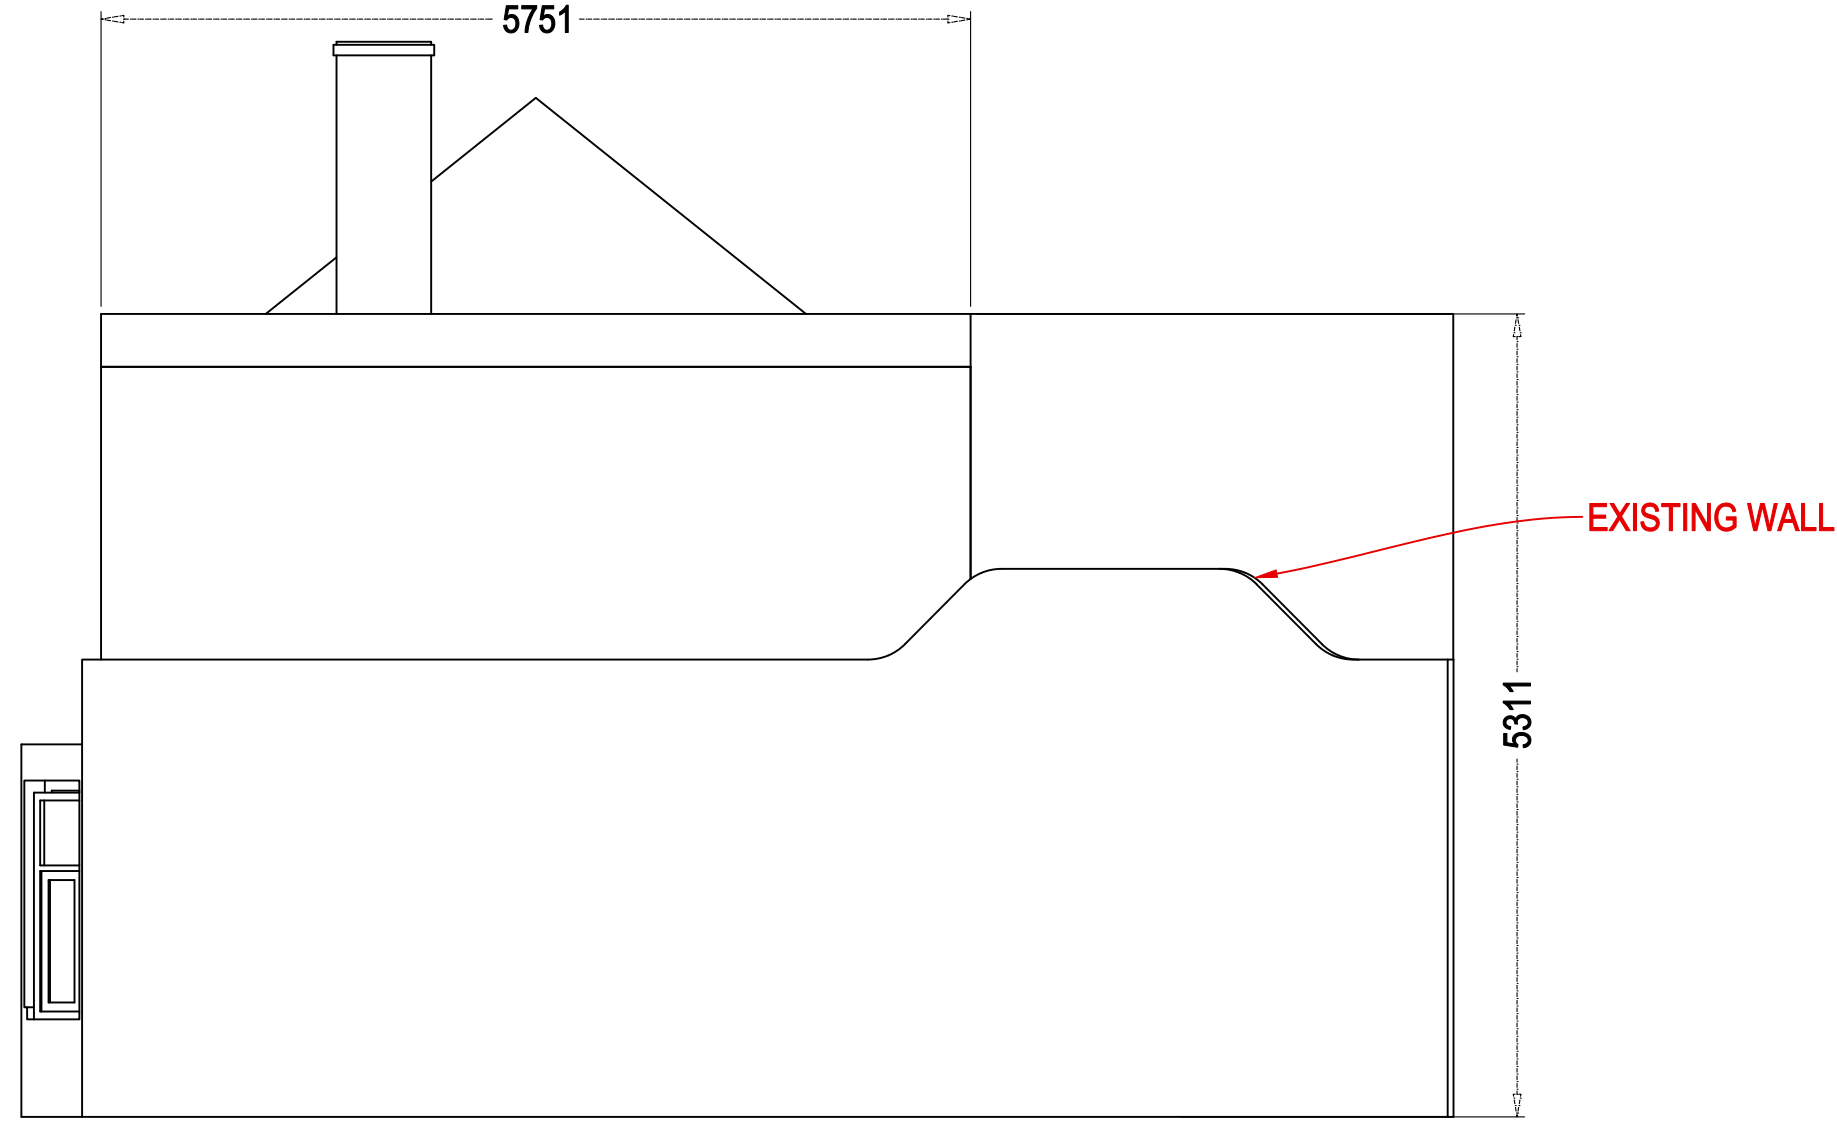


Existing SIDE
(1:50)

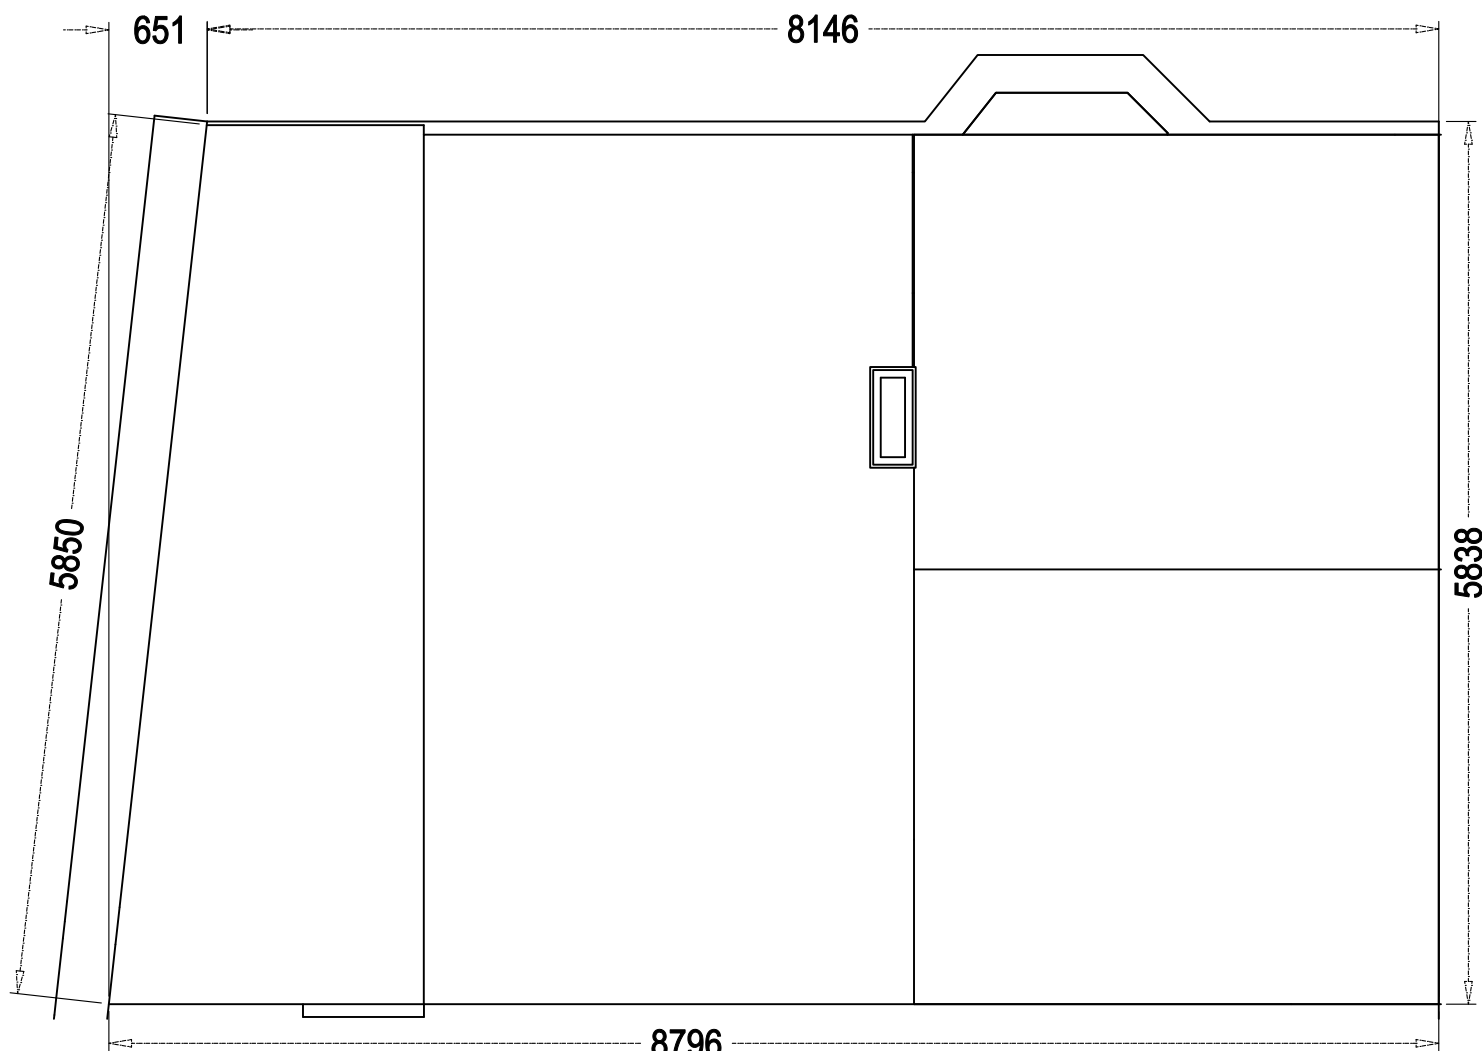


Existing PLAN
(1:50)

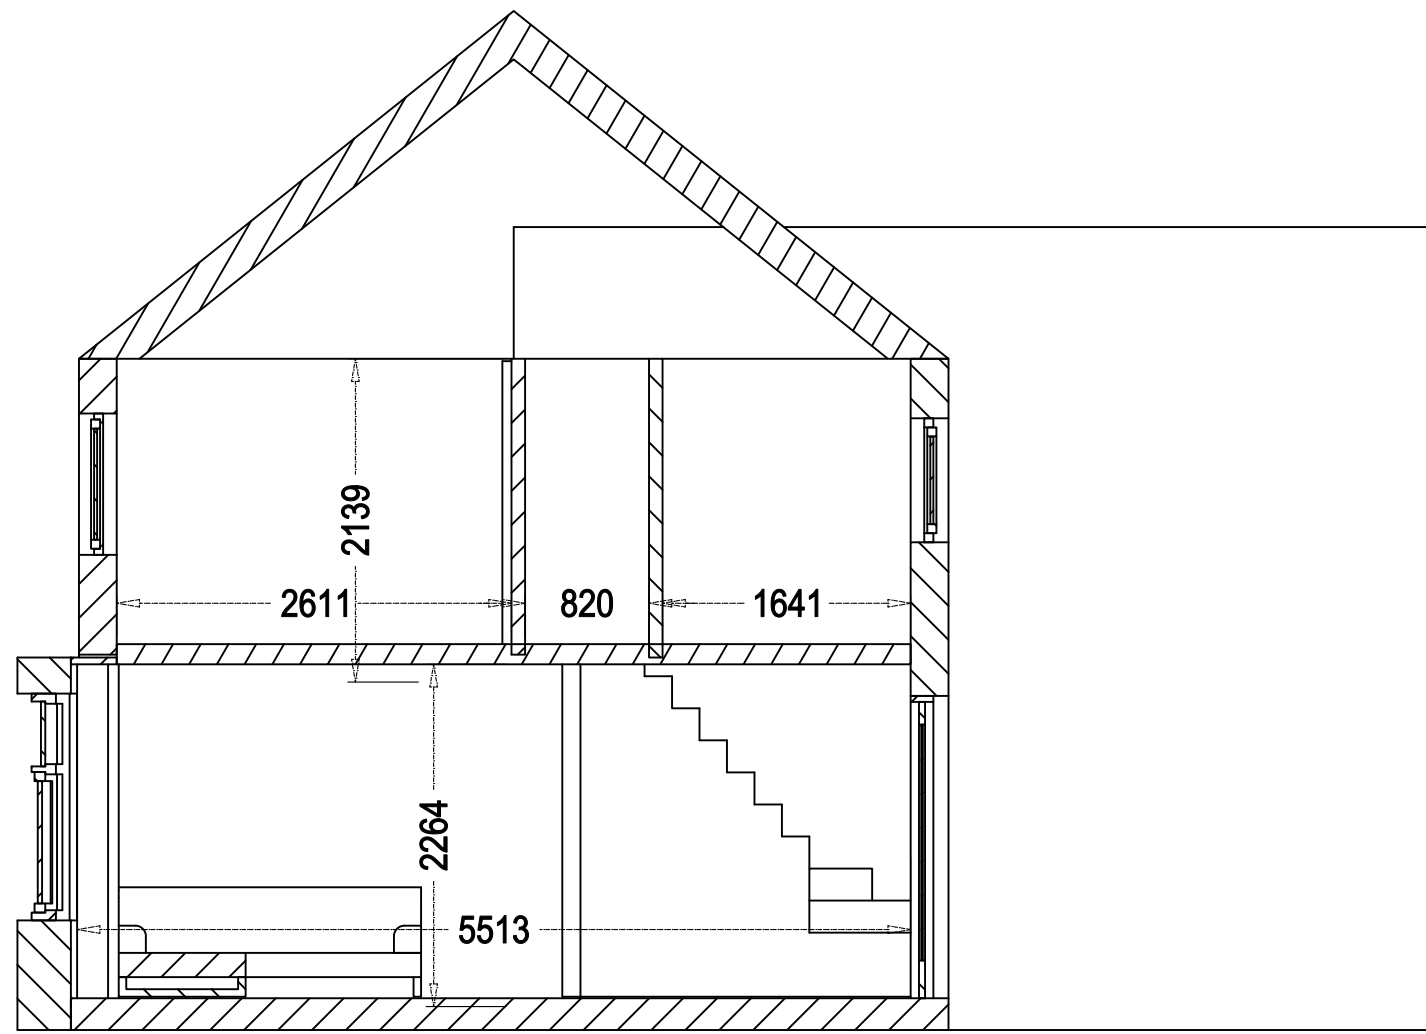


A-A (1:50)

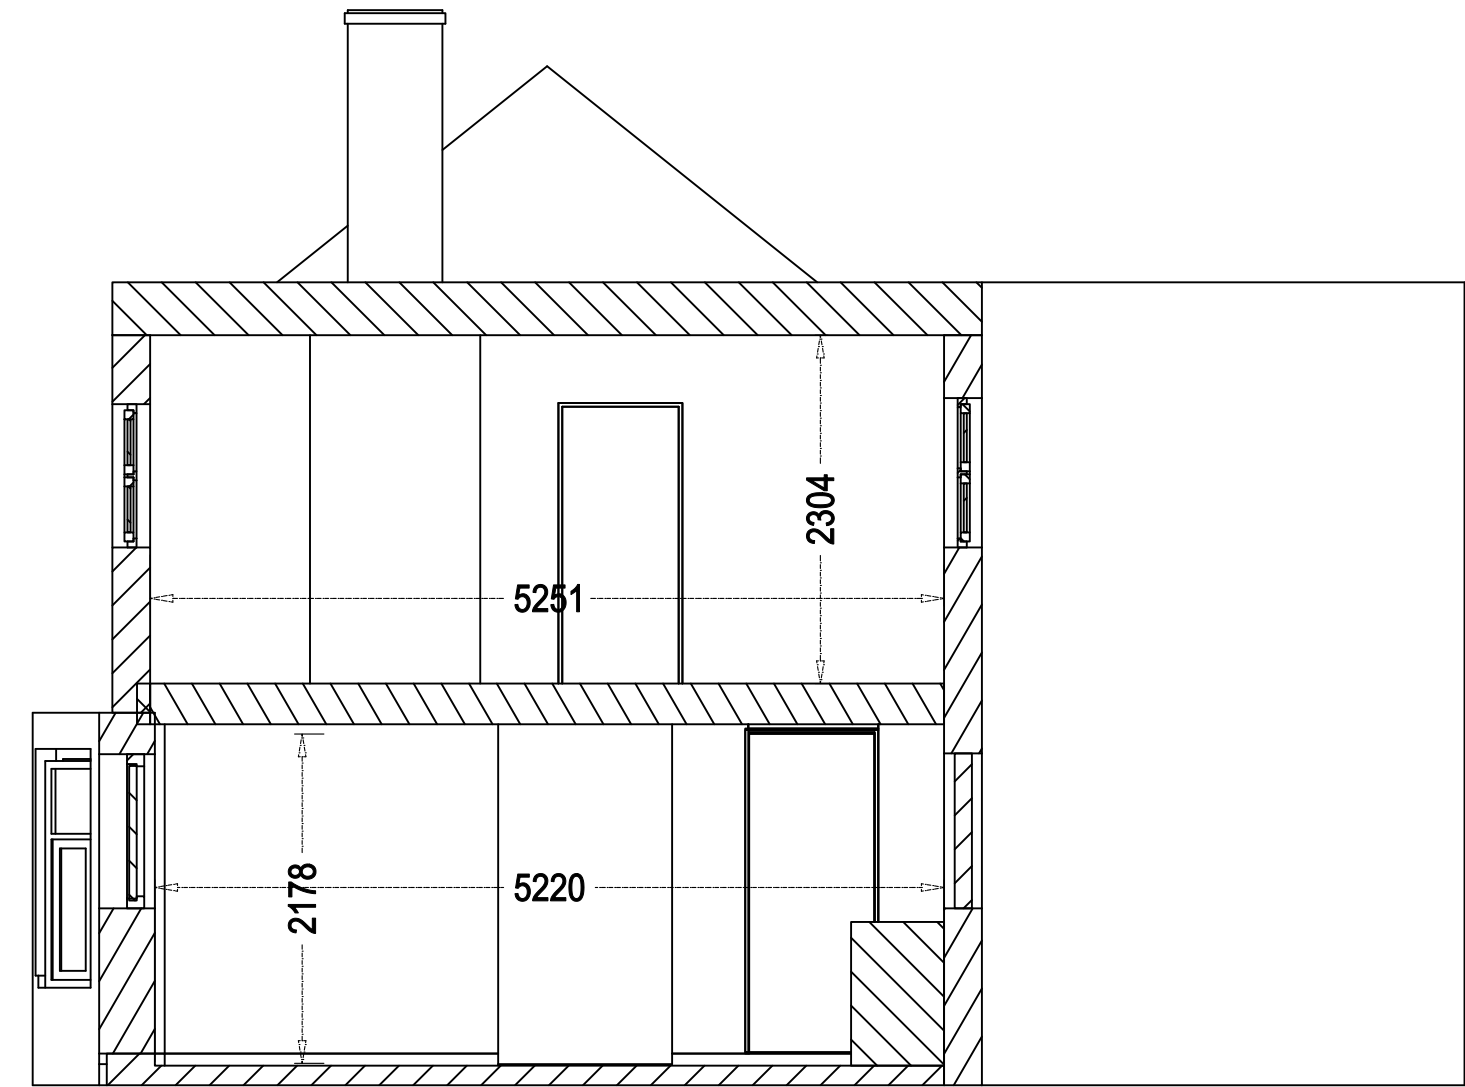




B-B (1:50)

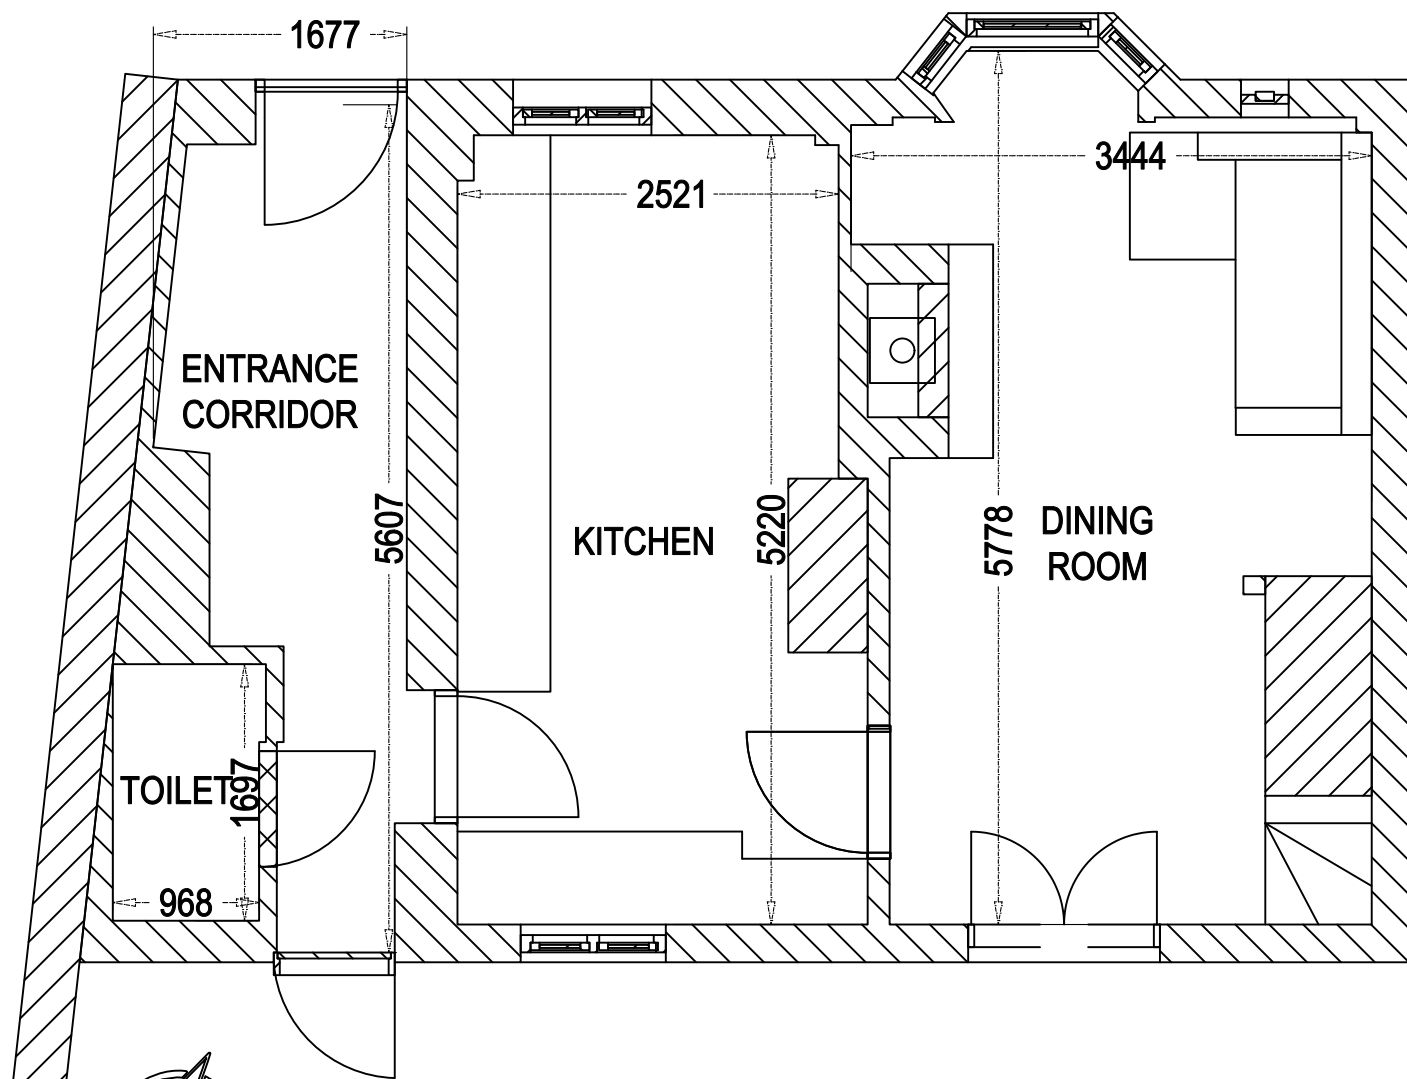

C-C (1:50)

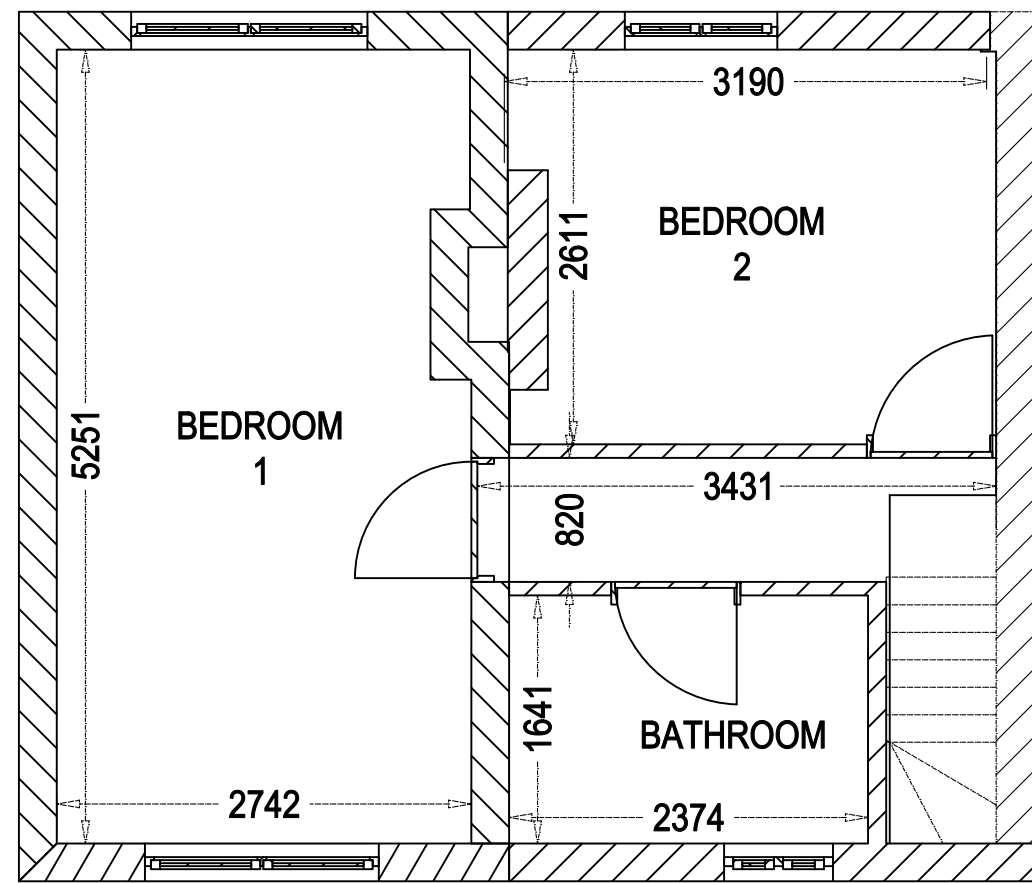


E-E (1:50)

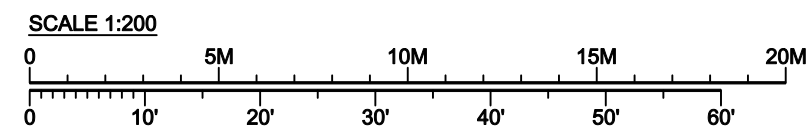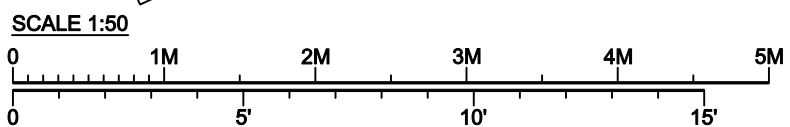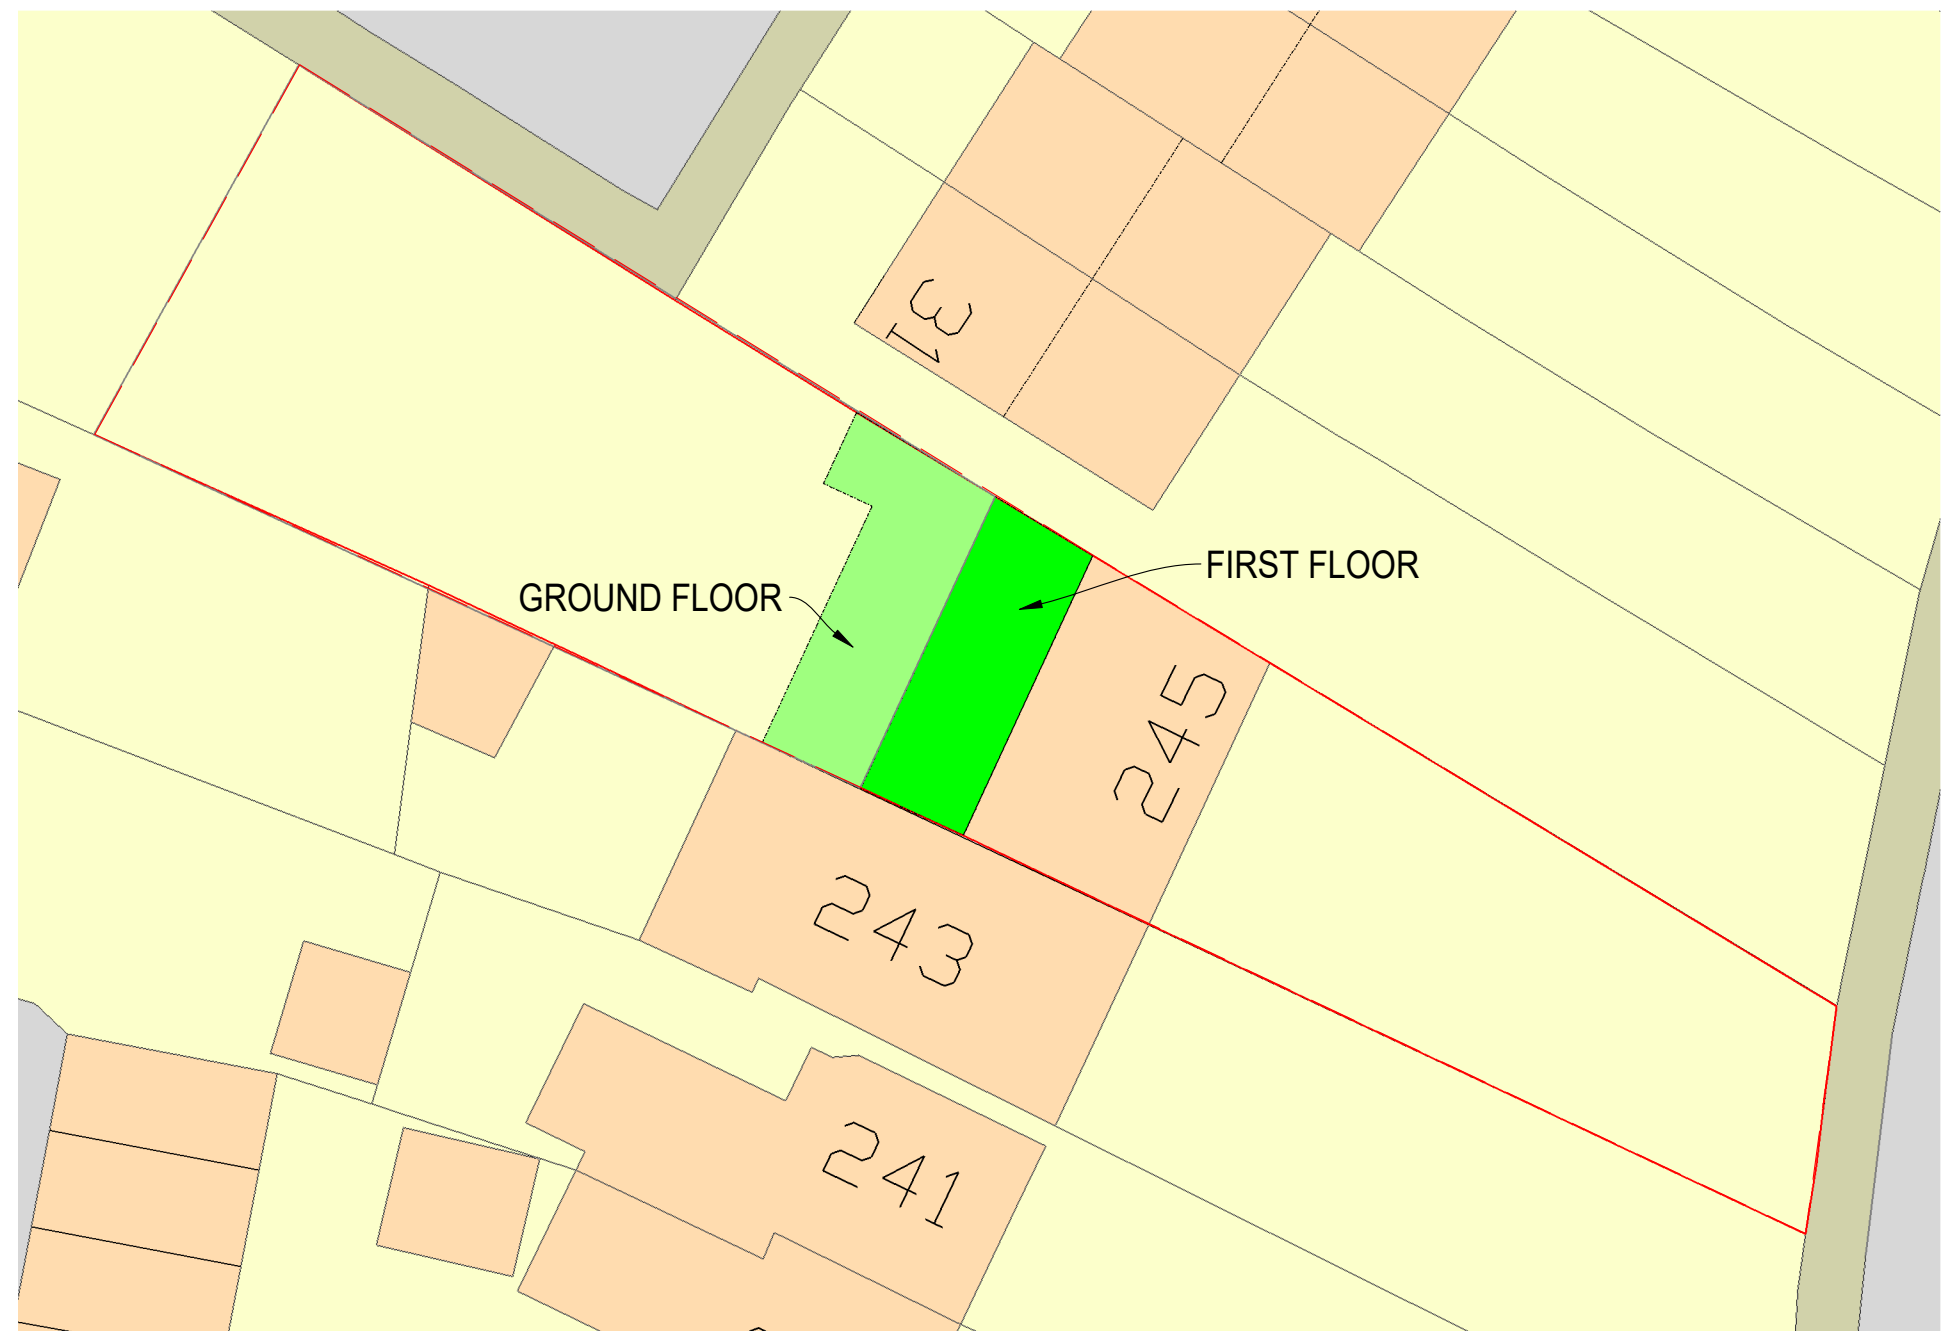

NOTES & REVISIONS:

PRODUCTION TITLE:
EXISTING

CLIENT:
LEE BEASLEY
VENUE / LOCATION:
245 CRAWLEY ROAD

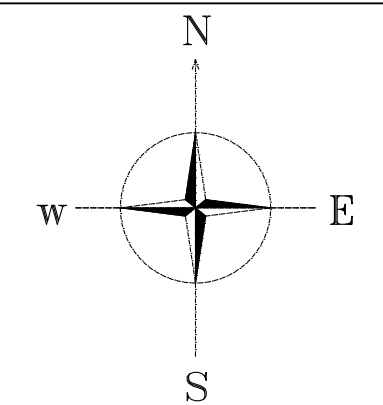

ITEM NAME:
PROPOSED2

DRAWN BY: Lee Beasley

DATE DRAWN: 13/04/26

SCALE:
1:50 & 1:200

DRAWING NUMBER: 1 REVISION: