

Sheet 6 - Elevations



FORM
Arch 20 Military Rd
Ramsgate
Kent
CT11 9LG

Designer:
CXC

CLIENT:
Healthspan
Richmond House,
13 Carfax
Horsham
RH12 1AQ

PROJECT:
Horsham shop

DRAWING NO:
O1/185/SFH-06
Rev 02

DRAWN
BY:
CXC


ISSUE:
29.08.26

RE-ISSUE:

DESCRIPTION:
Proposed Shop
Front Signage

SCALE 1:50 @A3

EXISTING / PROPOSED EAST
ELEVATION – 1:50 @ A3

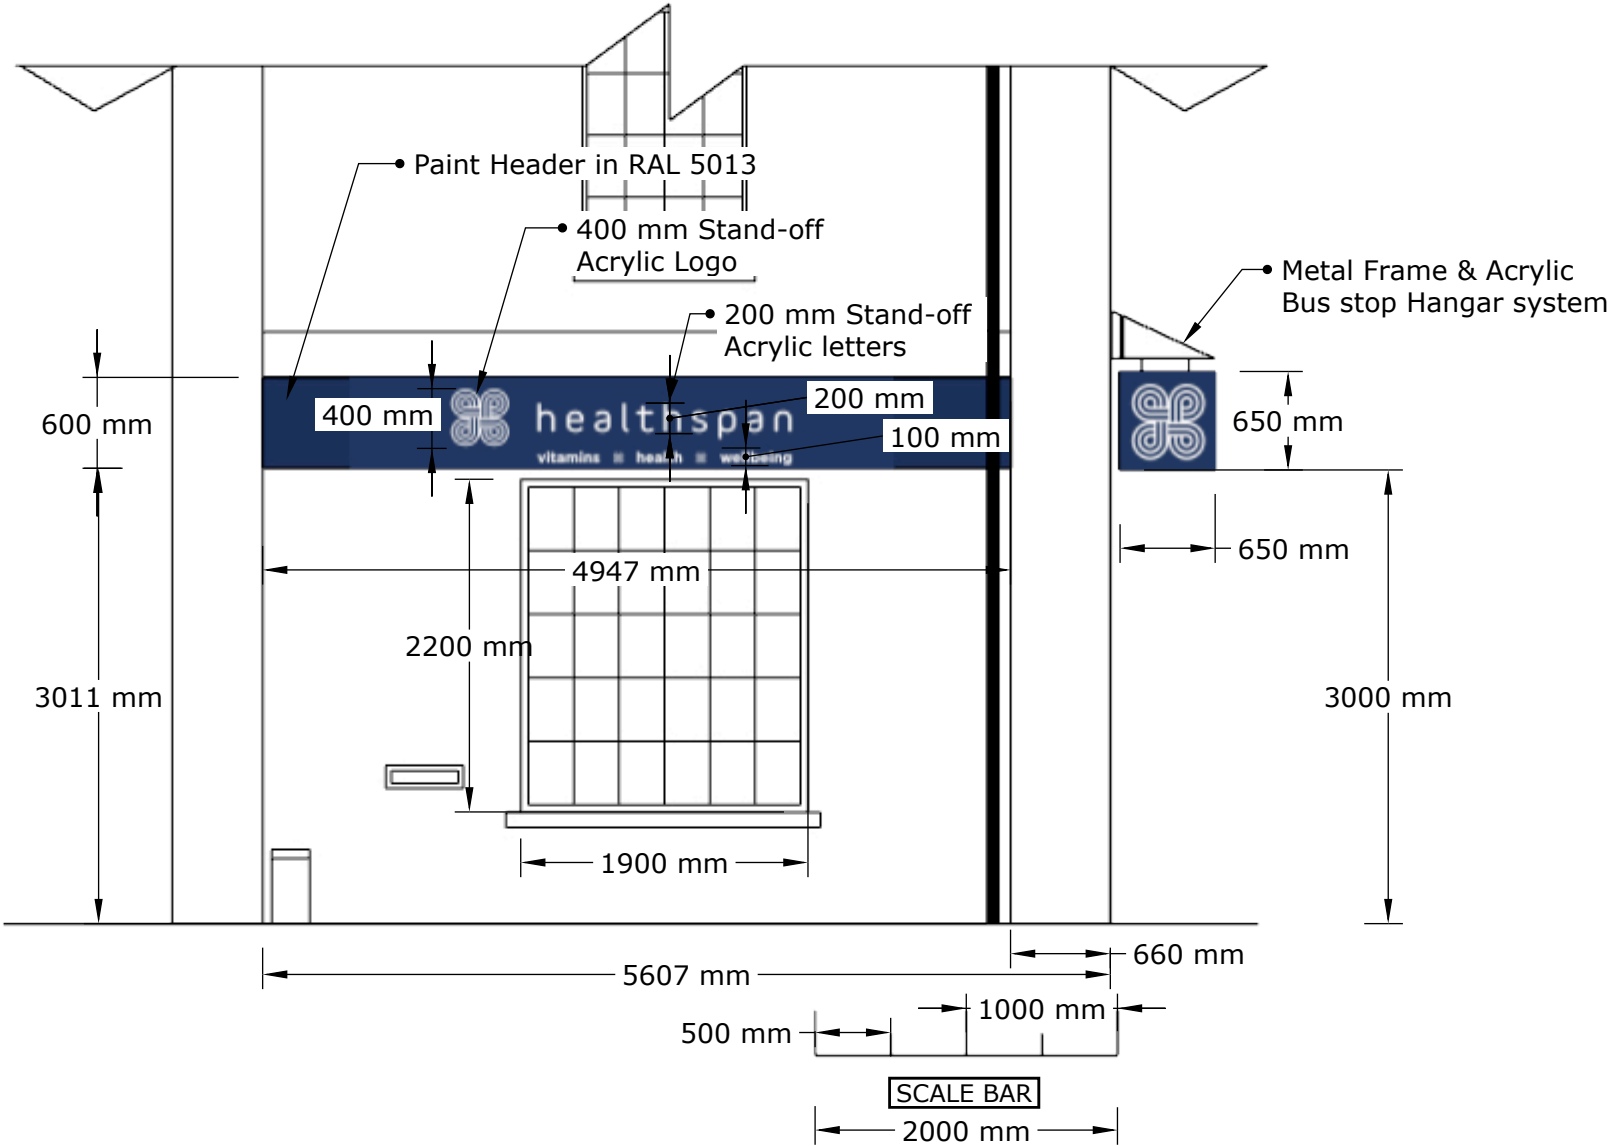

New signage proposal.
No Structural /changes to existing.
Storefront to remain as previous.