
UK MAP CENTRE .com

North

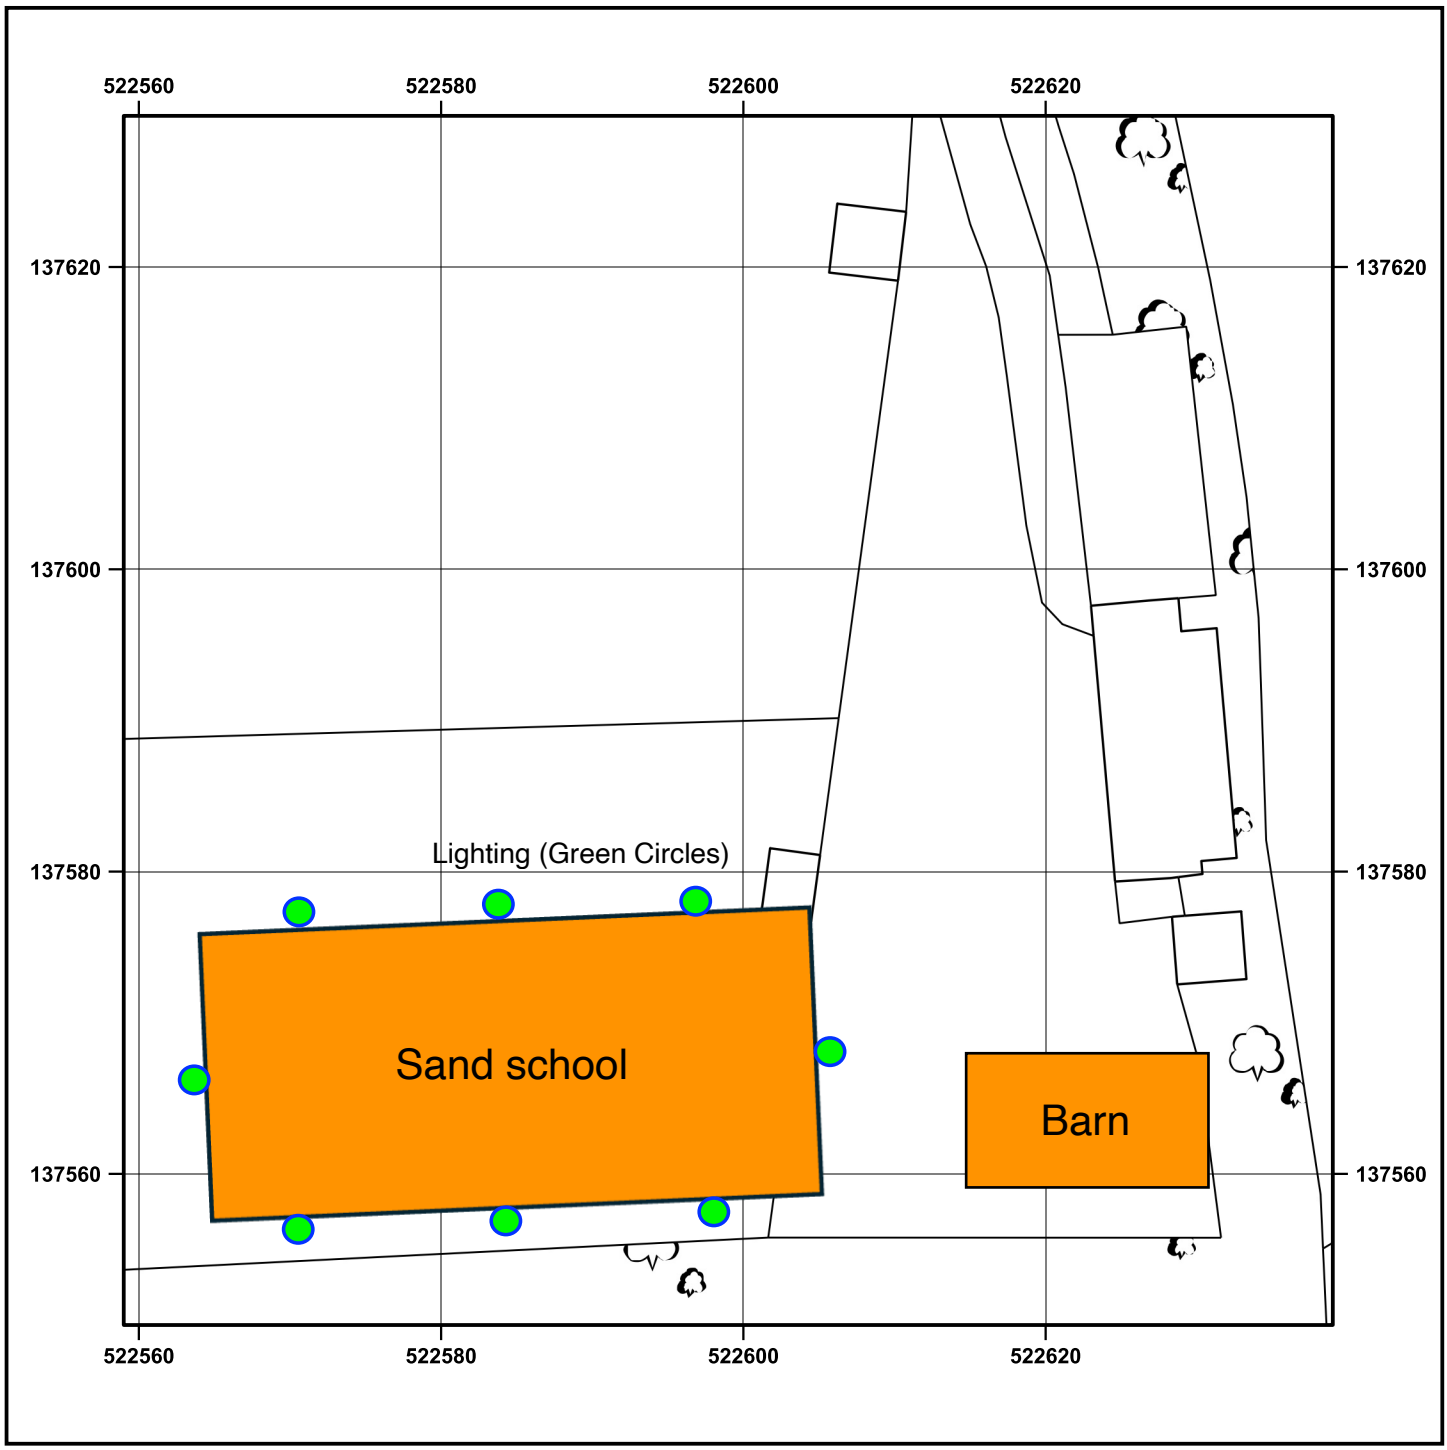

© Crown copyright and database rights 2025 OS AC0000848283. Public rights of way shown on this map have been taken from Local Authority definitive maps. The representation on this map of any other road, track or path is no evidence of the existence of a right of way.

0 5 10 15 20 m

Scale 1:500 - 1cm = 5m - A4 Size

LAND SOUTH OF THE MOUNT FARM, THE MOUNT, IFIELD, WEST SUSSEX, RH11 0LQ

Supplied by: www.ukmapcentre.com

Product Info: www.ukmapcentre.com/block-plans-500-scale/

Serial No: 303301

Centre Coordinates: 522599,137590

Production Date: 09/02/2025

Ordnance Survey Licensed Data