
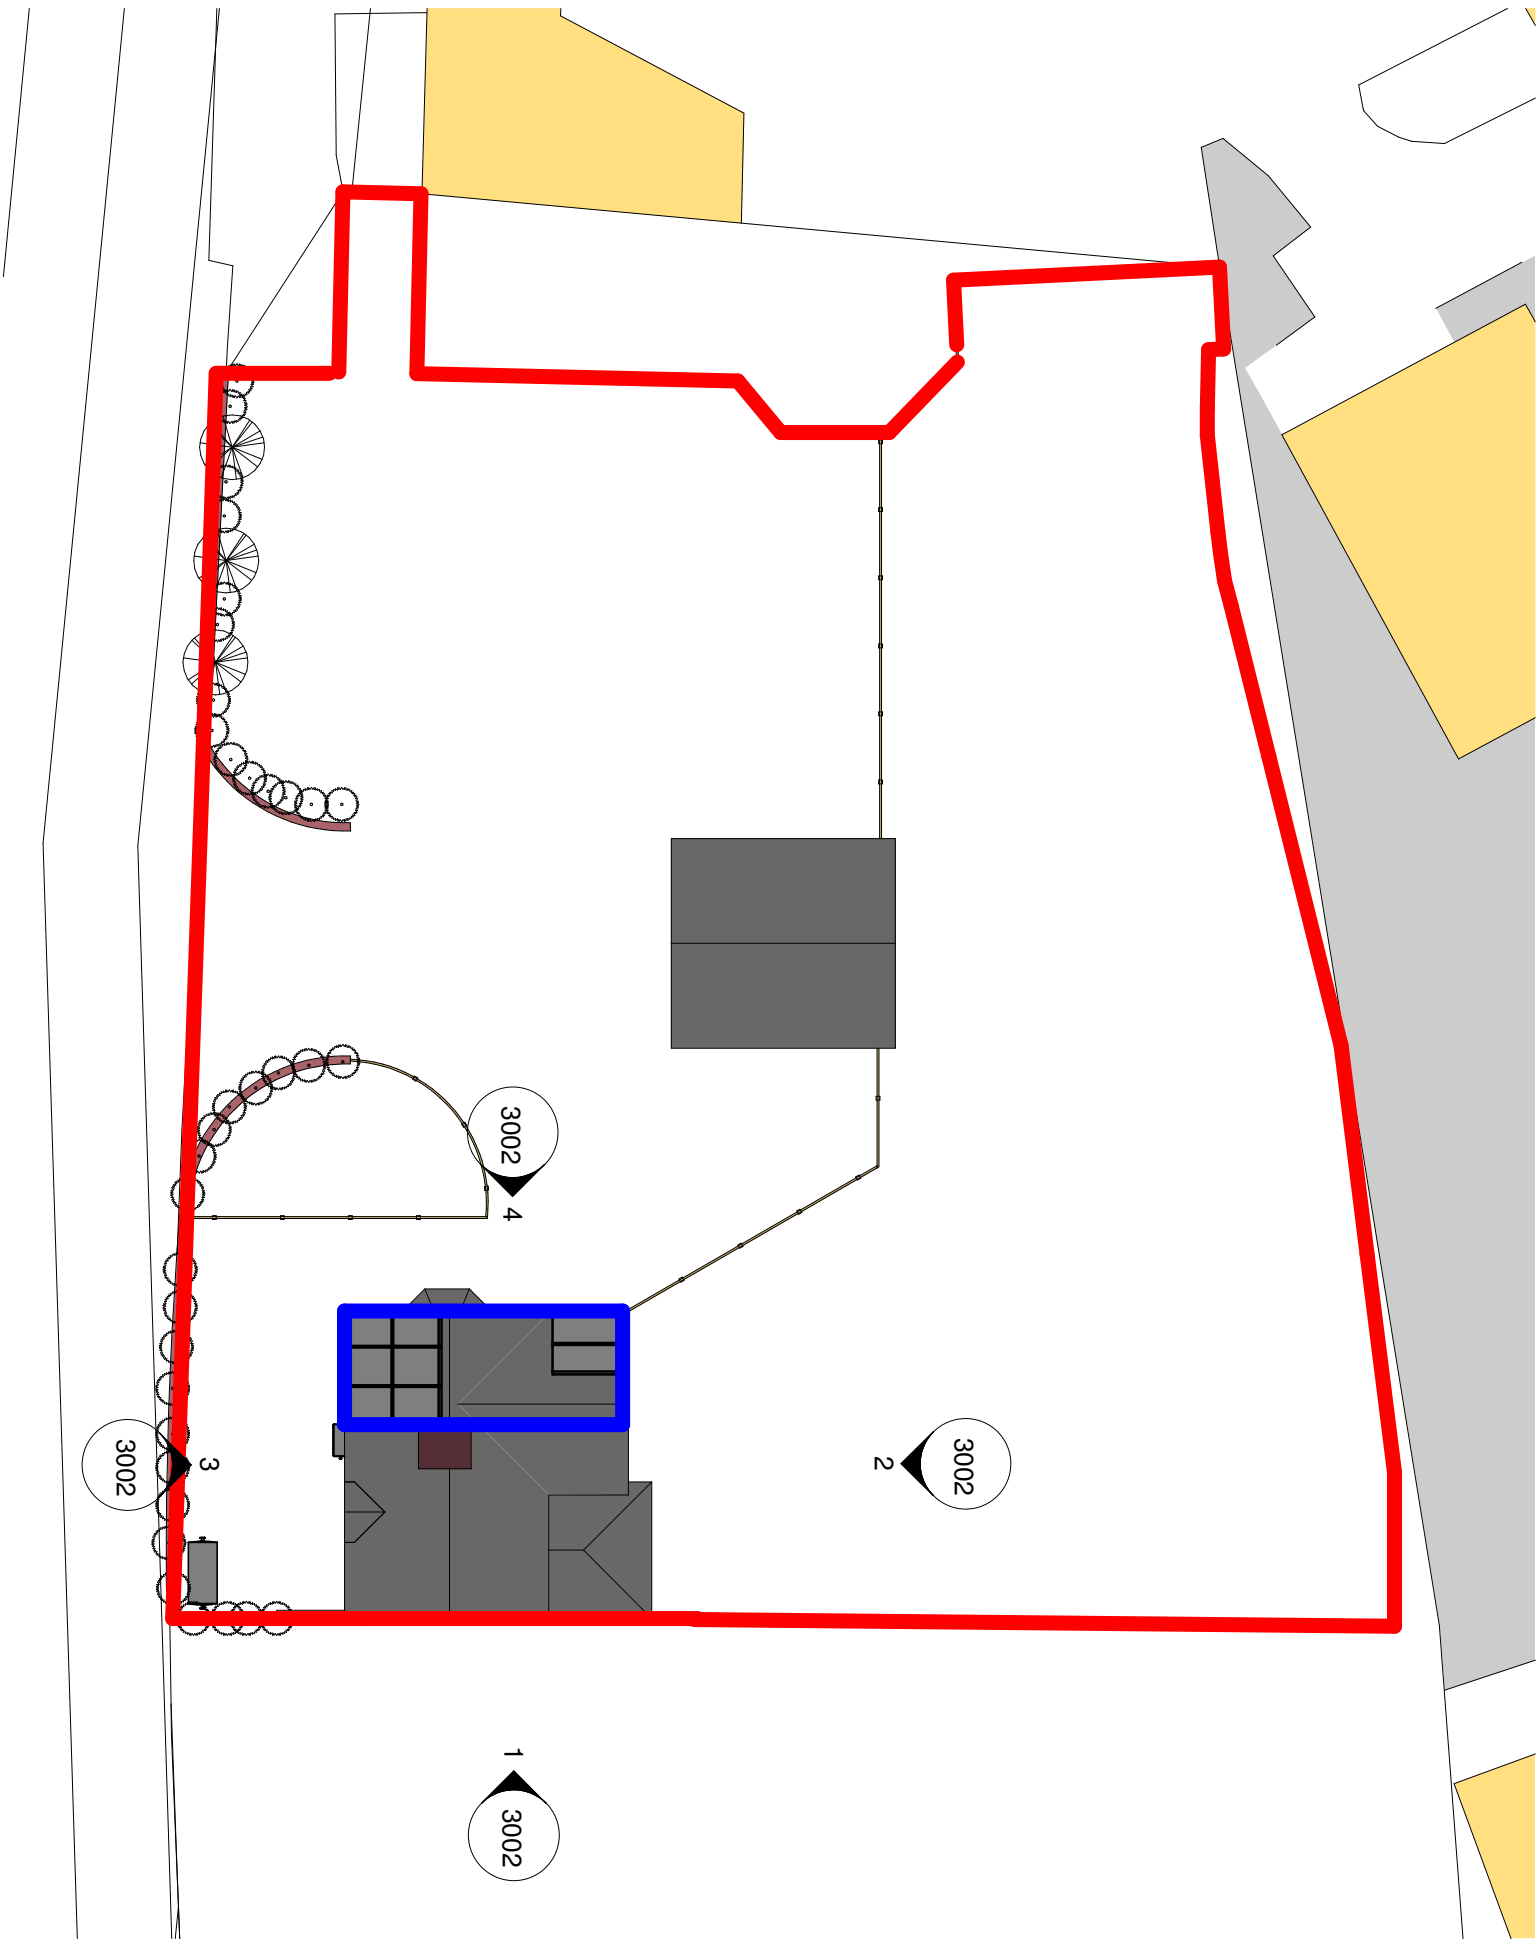


This drawing is copyright and owned by Horsham CAD Services, and is for use on this site only unless
consensually stated otherwise.
DO NOT SCALE this drawing printed or electronic version. Contractors must check all dimensions from
file.
All other design team elements, when indicated, have been imported from the consultant's drawings and
reference should be made to the individual consultant's drawings for exact setting out, size and type of
materials and construction details.
The design team is not responsible for any errors or omissions in this drawing. Wherever a discrepancy arises between
this drawing and any other drawing, the design team shall be responsible for the discrepancy and shall be
responsible for the correction of the discrepancy.
All works are to be carried out in accordance with the latest British Standards and Codes of Practice unless
specifically stated otherwise in the specification.
Responsibility for the correct action of this drawing is upon the client. It is the client's responsibility to
the design team to ensure that all information has been applied in full and is correct when compared to the
original plan or electronic image. Contractors shall be responsible for ensuring that the design team
has been consulted and agreed to the design team's interpretation of the design team's drawings and
any or specific construction information.
This original document is issued for the purpose indicated below and contains information of confidential
nature. Further copies and circulation will be strictly in accordance with the confidentiality agreement under
the contract. This original will be destroyed or returned to the contractor.

SAFETY, HEALTH AND ENVIRONMENTAL INFORMATION
Refer to the relevant Construction (Design and Management) documentation where applicable.
It is assumed that all works on this drawing will be carried out by a competent contractor, working where
appropriate to an approved method statement.

- Legend**
- Site Location Boundary
 - Construction Boundary

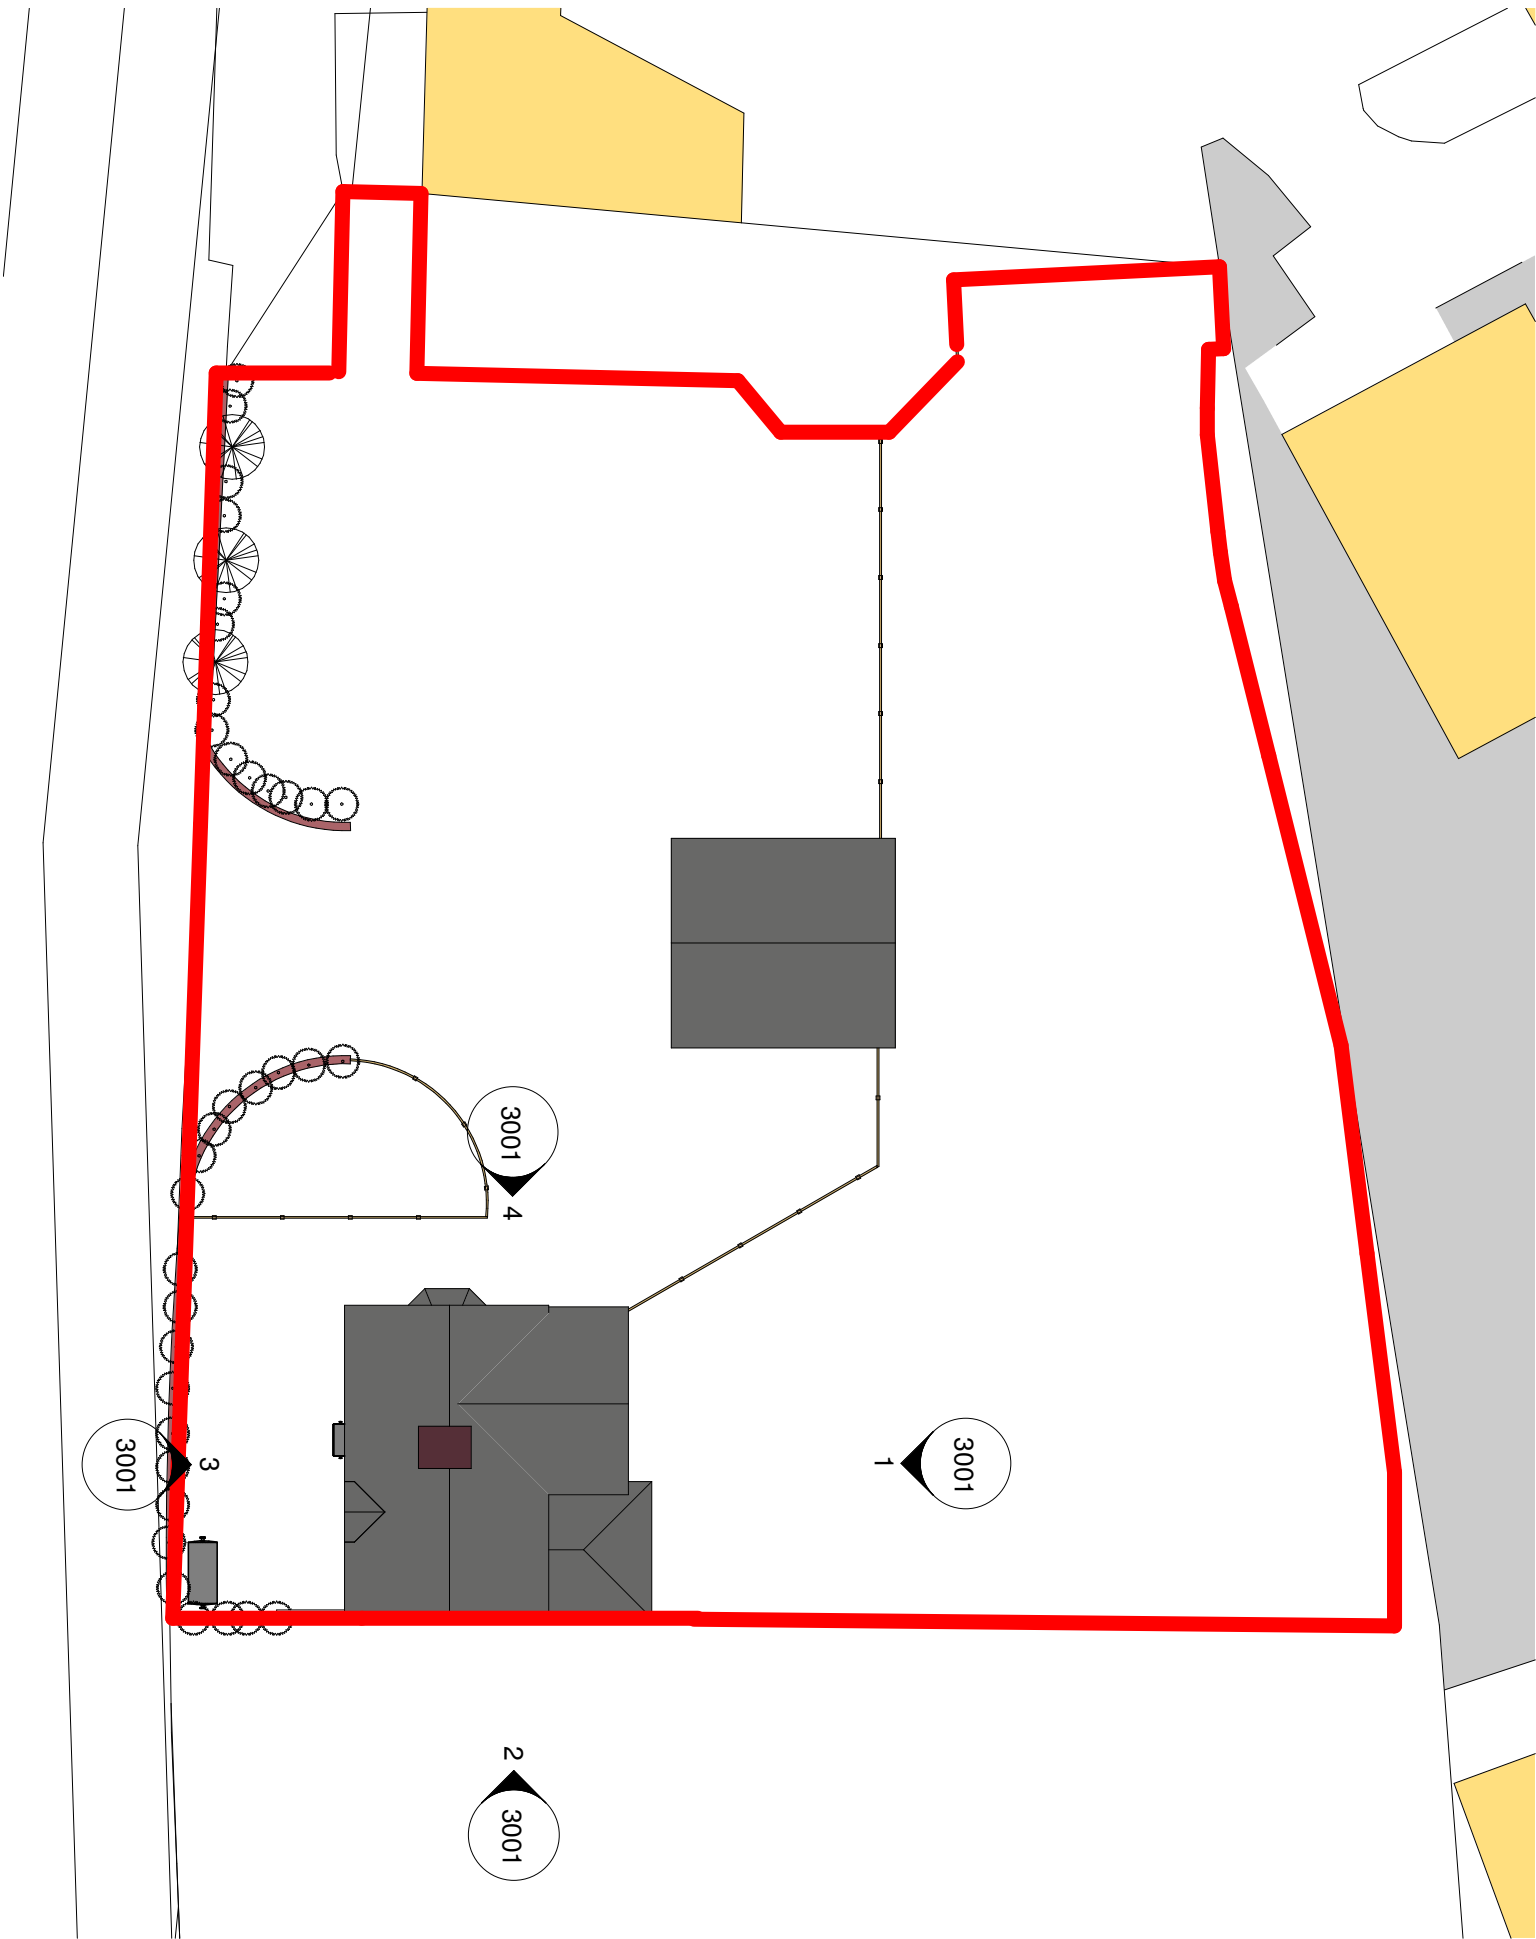

Rev	Description / By / Cnkd / Apprd	Date
Purpose of Issue		Status
For Planning		S4
Client		
Luke Lloyd		

Project
Falcon Lodge

Drawing
Site Layout
Existing & Proposed

Scale @ A1	Drawn	Checked	Approved
As indicated	HL	HL	HL
Project No.			Date
HCS00318			13.03.2026
Drawing Identifier	Drawn	By	Check
Project	Sign	Date	Revision
FAL HCS 01	XX	D	A 1003
P01			