
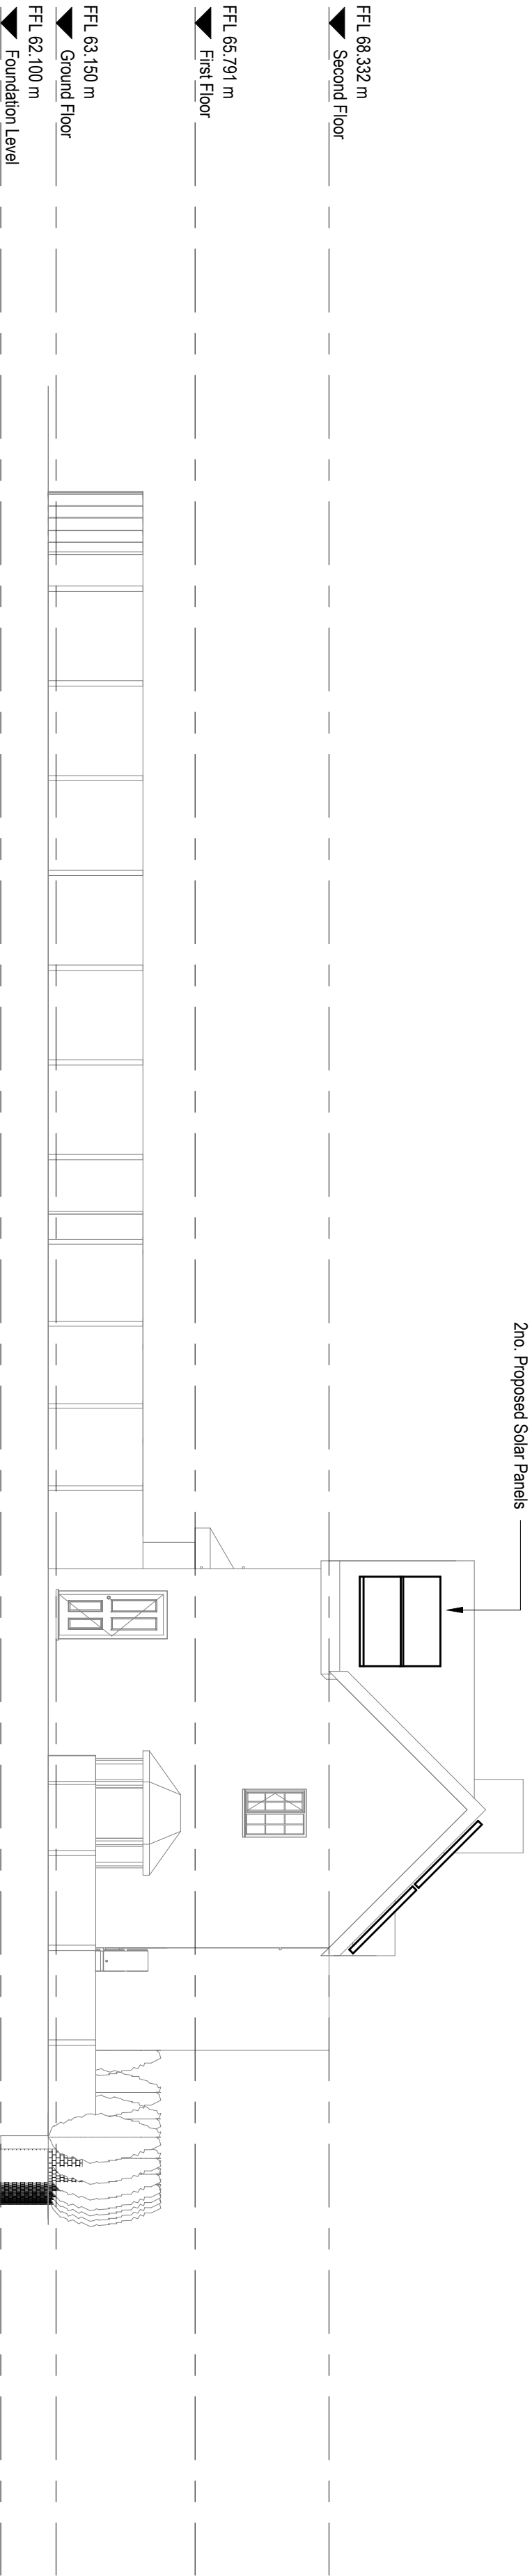
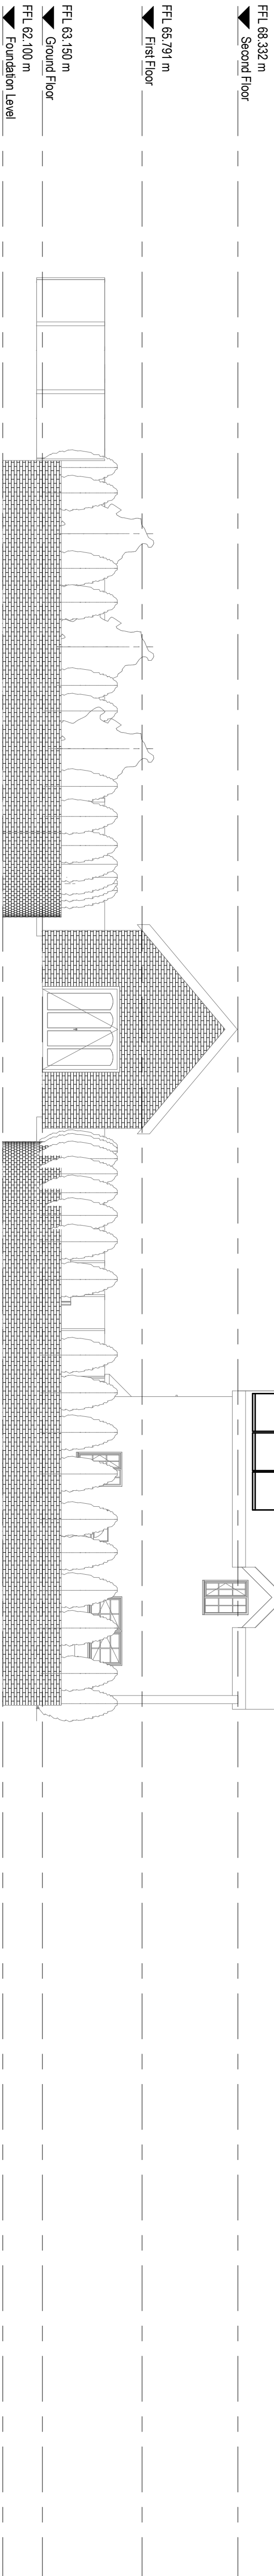
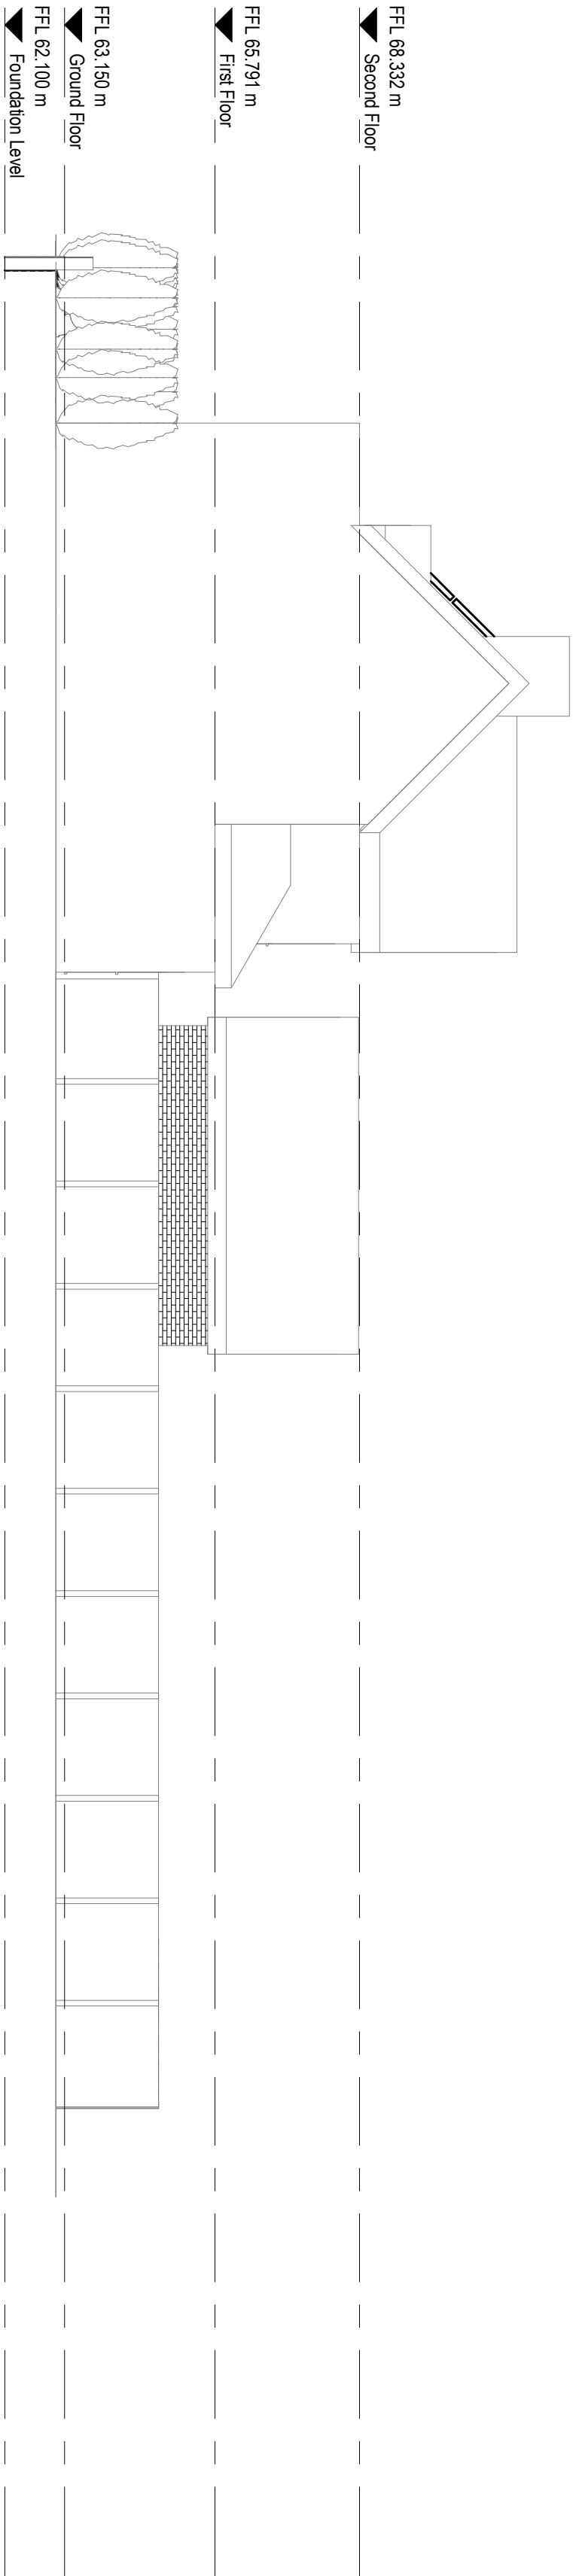


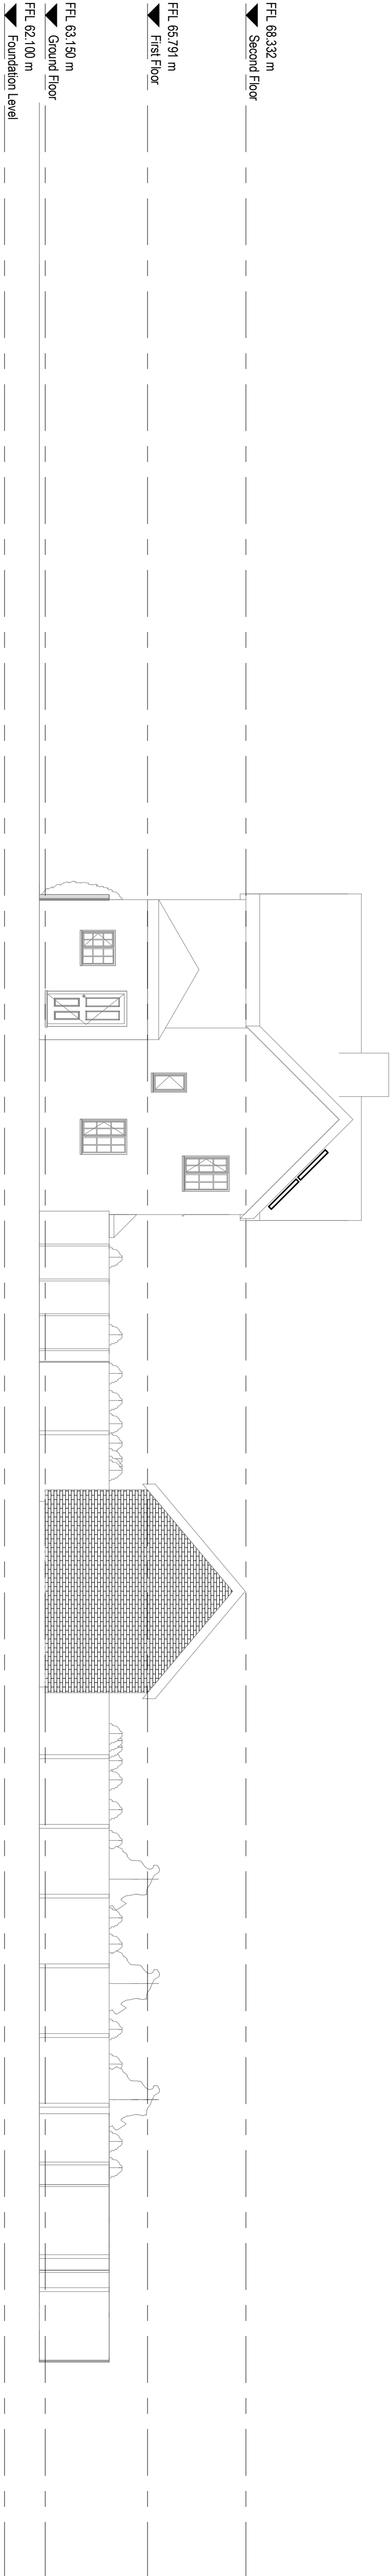

This drawing is copyright and owned by Horsham CAD Services, and is for use on this site only unless
consensually stated otherwise.

DO NOT SCALE this drawing printed or electronic version. Contractors must check all dimensions from
file.

All other design team elements, when indicated, have been imported from the consultant's drawings and
reference should be made to the individual consultant's drawings for exact setting out, size and type of
materials.

Drawings are not to be used for construction without the written approval of the consultant. Wherever
drawings are not to be used for construction, the consultant's drawings must be referred to for
any and all specific construction information.

All works are to be carried out in accordance with the latest British Standards and Codes of Practice unless
specifically stated otherwise in the specification.

Responsibility for the interpretation of this drawing is proper form of it based on electronic format, lies with
the recipient to check that all information has been indicated in full and is correct when compared to the
original paper or electronic image supplied and to ensure that all dimensions and details are correct and
that the drawing is not used for construction without the written approval of the consultant.

This original document is issued for the purpose indicated below and contains information of confidential
nature. Further copies and circulation will be strictly in accordance with the confidentiality agreement under
the contract. This original will be destroyed or returned to the consultant.

SAFETY, HEALTH AND ENVIRONMENTAL INFORMATION

Refer to the relevant Construction (Design and Management) documentation where applicable.

It is assumed that all works on this drawing will be carried out by a competent contractor, working where
appropriate to an approved method statement.

Rev	Description / By	CHK'd	App'd	Date
-----	------------------	-------	-------	------

Purpose of Issue	Status
For Planning	S4

Client
Luke Lloyd

Project
Falcon Lodge

Drawing
Elevations
Proposed

Scale @ A1	Drawn	Checked	Approved
1 : 100	HL	HL	HL

Project No.	Date
HCS00318	13.03.2026
Drawing Identifier	Issue
Project: Sign zone	BSI 192 (Uniclass Classification)
FAL HCS 01	XX D A 3002
	P01



Horsham CAD Services
Design & Engineering
16 Pean Road, Warham, Horsham, West Sussex, RH12 3RD
www.horshamcadservices.co.uk
Horsham CAD Services