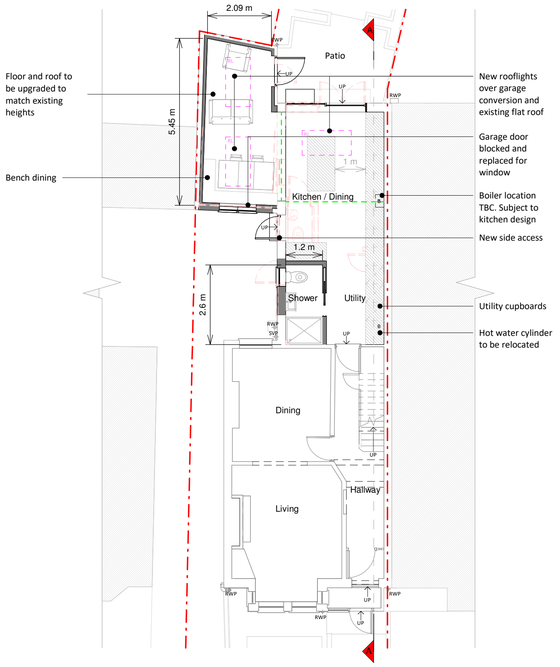

Ground Floor Plan

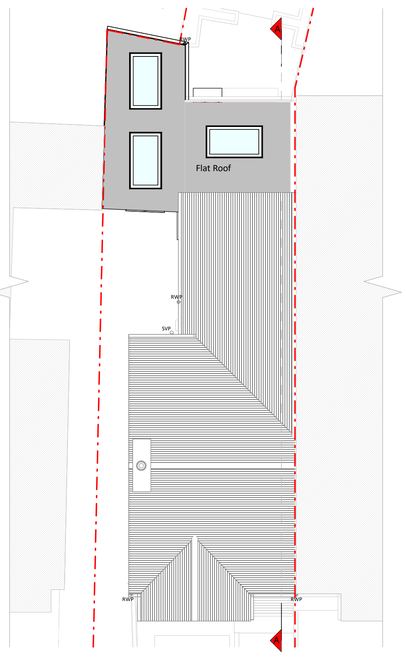

Roof Plan



Front Elevation

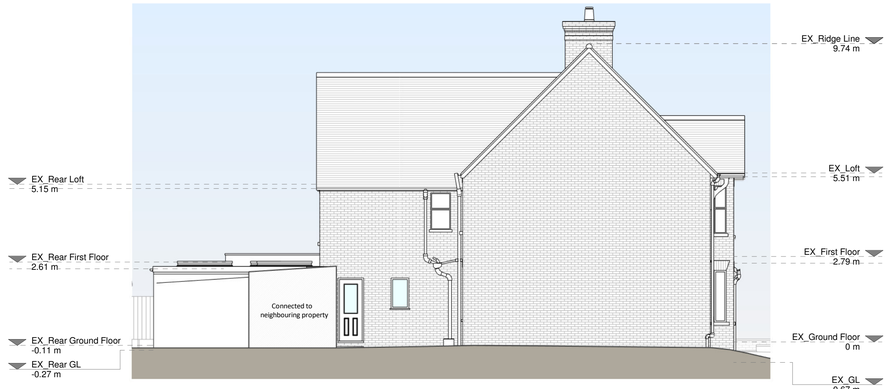

Left Side Elevation

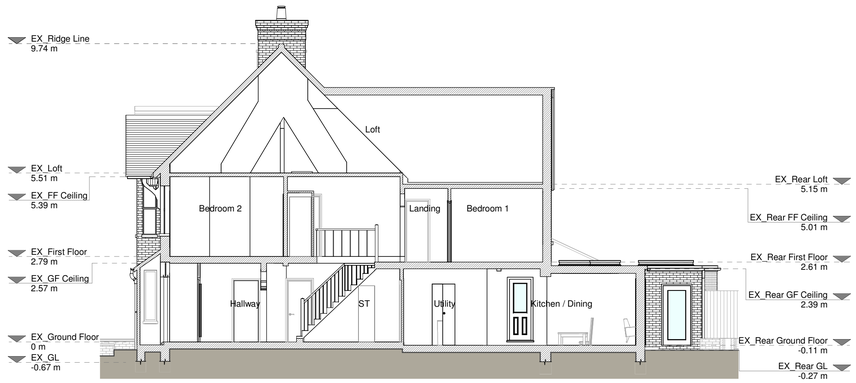

Section A - A



Rear Elevation

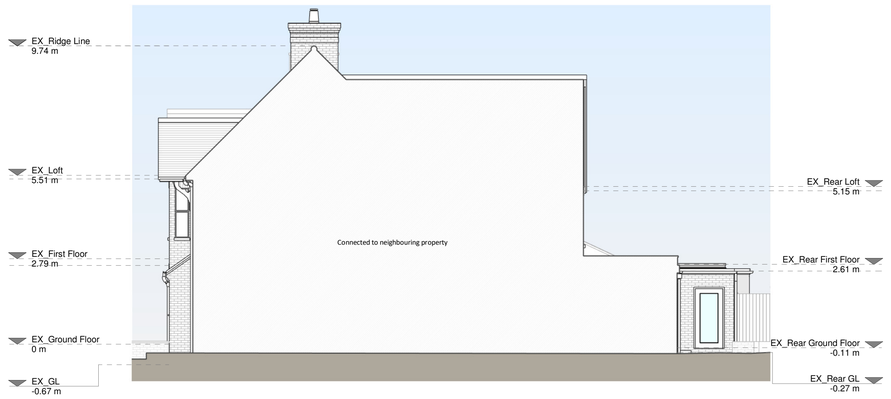

Right Side Elevation

Copyright in the design and this drawing is the property of RESI. Reproduction in whole or in part is forbidden without written sanction of RESI. This drawing must be read in conjunction with all other relevant documentation and drawings.

RESI accepts no liability for any expense, loss or damage of whatsoever nature and however arising from any variation which has not been referred to them and their approval obtained.

Resi do not advise using planning drawings for the construction purposes. All dimensions must be cross checked on-site prior to manufacture and construction. Any discrepancies to be reported to RESI immediately.

Proposed Materials:

Brickwork / Walls - stock brick to match existing

Flat roof - Fibreglass or similar

Windows - White uPVC to match existing and aluminium framed rooflights

Doors - White uPVC framed and aluminium framed glazed

RWP's / Gutter's / Fascia's - Black uPVC downpipe, guttering and white uPVC fascias

KEY

Existing walls
Existing furniture
Boundary line
Level line
1.5m head height
1.8m head height

SCALE 1:100

1 0 1 2 3 4 5 m

Revision		
Rev	Notes	Date
A	Planning Issue	16/05/2024

RESI Grow your home

Job Title
Proposed garage conversion, floor plan redesign, facade alterations and all associated works at 190 New Street, RH13 5EJ

Drawing Status
Planning

Client
Luke Zuerner-Crane

Drawing Title
Proposed Drawings

Scale	Drawn
1 : 100 @ A1	PS
Date	Checked
May 2024	JC
Drawing No.	Rev
B189499-1101	A