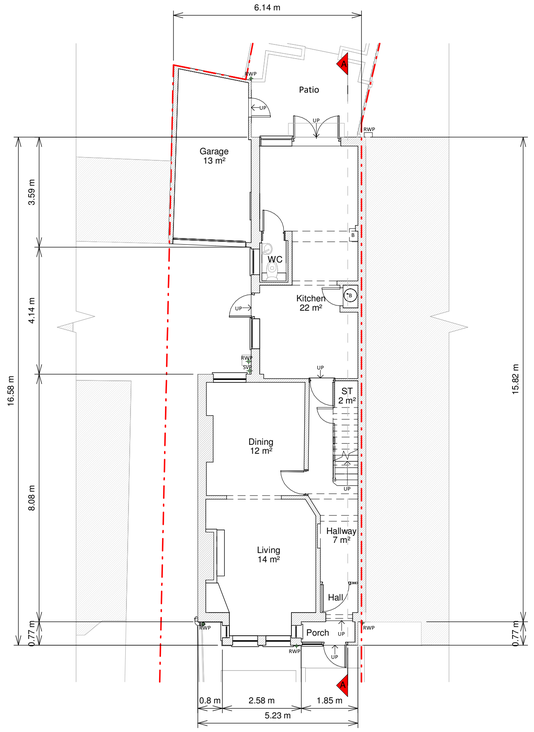

Ground Floor Plan

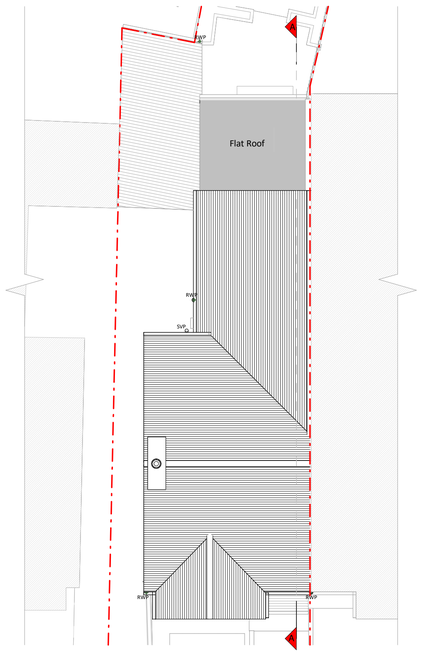

Roof Plan



Front Elevation



Left Side Elevation

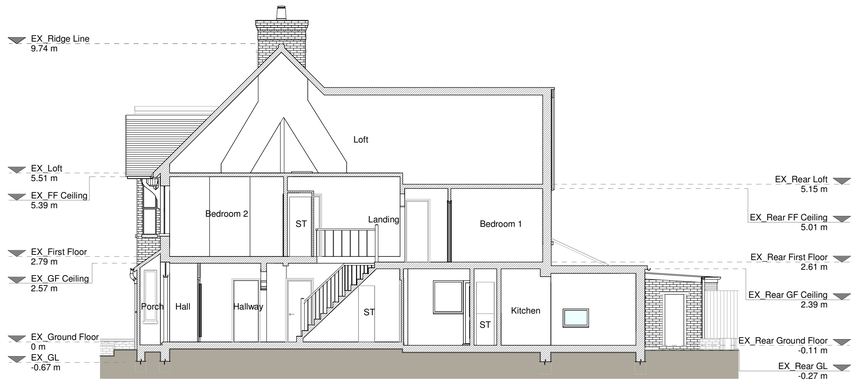

Section A - A

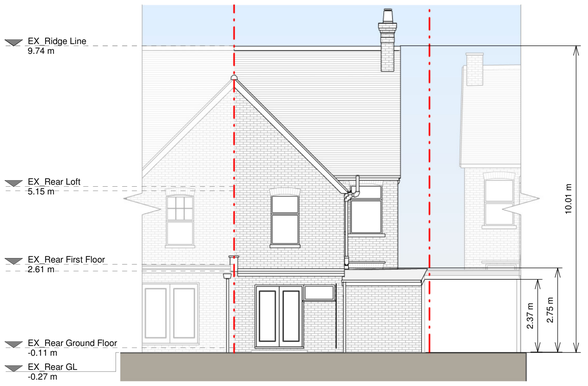

Rear Elevation

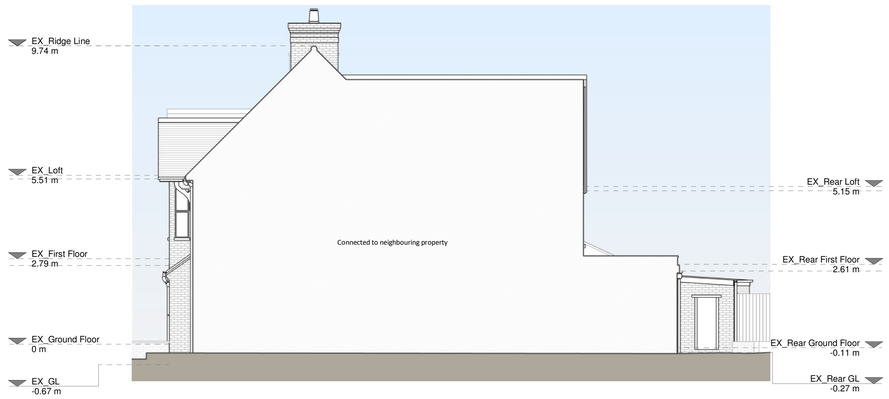

Right Side Elevation

1 0 1 2 3 4 5
SCALE 1:100 m

Copyright in the design and this drawing is the property of RESI. Reproduction in whole or in part is forbidden without written sanction of RESI. This drawing must be read in conjunction with all other relevant documentation and drawings.

RESI accepts no liability for any expense, loss or damage of whatsoever nature and however arising from any variation which has not been referred to them and their approval obtained.

Resi do not advise using planning drawings for the construction stages. All dimensions to be cross-checked on site prior to manufacture and construction. Any discrepancies to be reported to RESI immediately.

Existing Materials:

Brickwork / Walls - Yellow brick and stock brick

Pitched roof - Concrete Tile

Flat roof - Felt and corrugated sheet

Windows - White uPVC

Doors - White framed uPVC glazed

RWP's / Gutter's / Fascia's - Black uPVC Downpipes, guttering and white uPVC fascias

KEY

- Existing walls
- Existing furniture
- Boundary line
- Level line
- 1.5m head height
- 1.8m head height

Revision

Rev	Notes	Date
A	Planning Issue	16/05/2024

RESI® Grow your home

Job Title

Proposed garage conversion, floor plan redesign, facade alterations and all associated works at 190 New Street, RH13 5EJ

Drawing Status

Planning

Client

Luke Zuerner-Crane

Drawing Title

Existing Drawings

Scale: 1 : 100 @ A1	Drawn: AR
Date: May 2024	Checked: APB
Drawing No.: B189499-1100	Rev: A