NOTE:
All measurements to be checked on site.
This drawing is prepared for planning purposes only.

www.theplanningman.co.uk
t: 01372 897891
e: enquiries@theplanningman.co.uk
THE PLANNING MAN.CO.UK

NORTH

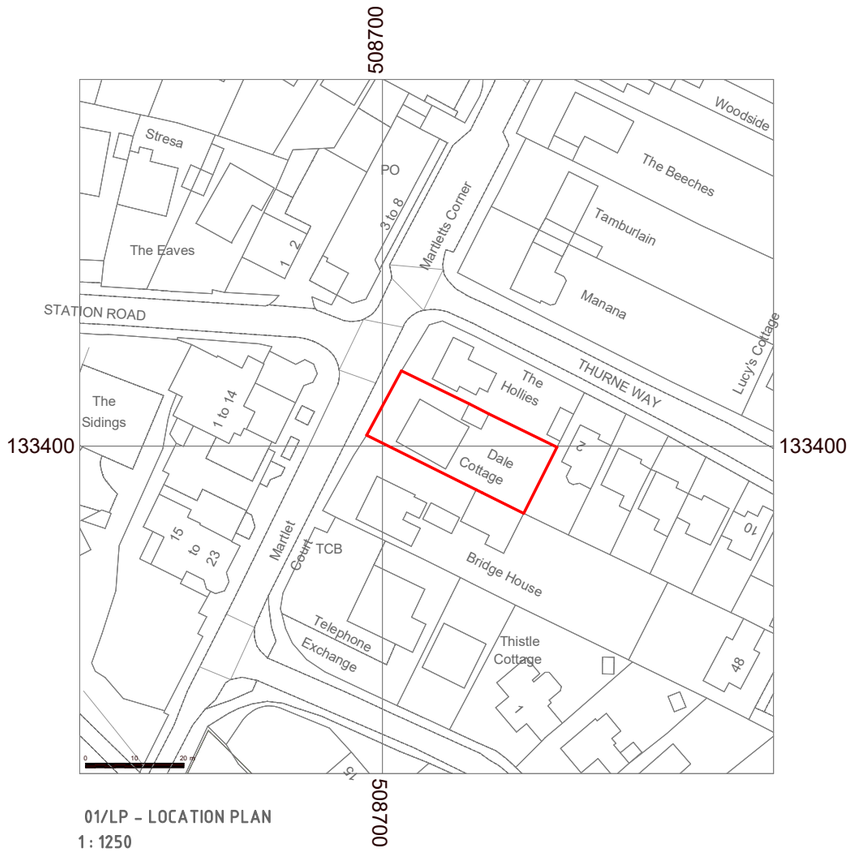

01/LP – LOCATION PLAN
1 : 1250

OSGB Maps purchased from www.streetwise.net
© Crown Copyright and database rights 2019 OS 100047474



VISUAL SCALE 1:1250 @ A3

PROJECT NO.
750
PROJECT ADDRESS:
Dale Cottage Church Street Rudgwick Horsham RH12 3ET

SHEET NO: REV:
750/ 01
SCALE:

DRAWING TITLE:
LOCATION PLANS
DATE:
AUGUST 2024