


West Elevation


North Elevation


North Elevation, close up of kitchen door, site of proposed extension


East Elevation looking West, close up, site of proposed extension

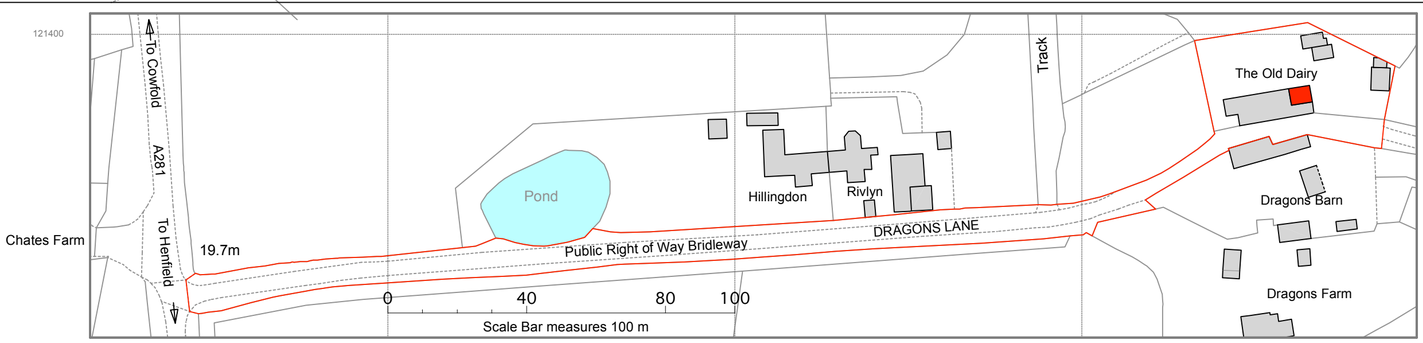

East Elevation looking West from drive



South Elevation looking East from Dragons Lane



South Elevation looking West from Dragons Lane



Location Plan Scale 1-1250

Sara Rudkin Ordnance Survey Licence Number AC0000847857

© Crown copyright 2024 Ordnance Survey 100053143

Original size A2

Sara Rudkin RIBA Architect
5 Thornden Cowfold Horsham West Sussex, RH13 8AG Tel: 01403 864 530.
e-mail: sararudkin@btinternet.com www.sararudkin.co.uk

Project: **Single storey rear extension**

Client: **Mr and Mrs May**
Location: **The Old Dairy Dragons Lane Henfield Road Cowfold RH13 8DX**

This drawing is Copyright: Refer to Architect concerning Licence for use.

Date: **July 2024** Drawn : **SER** Scale(s): **1:1250 1-200**

Title: Location Plan Site plan and photos
Drawing No: **MAY/23/01**