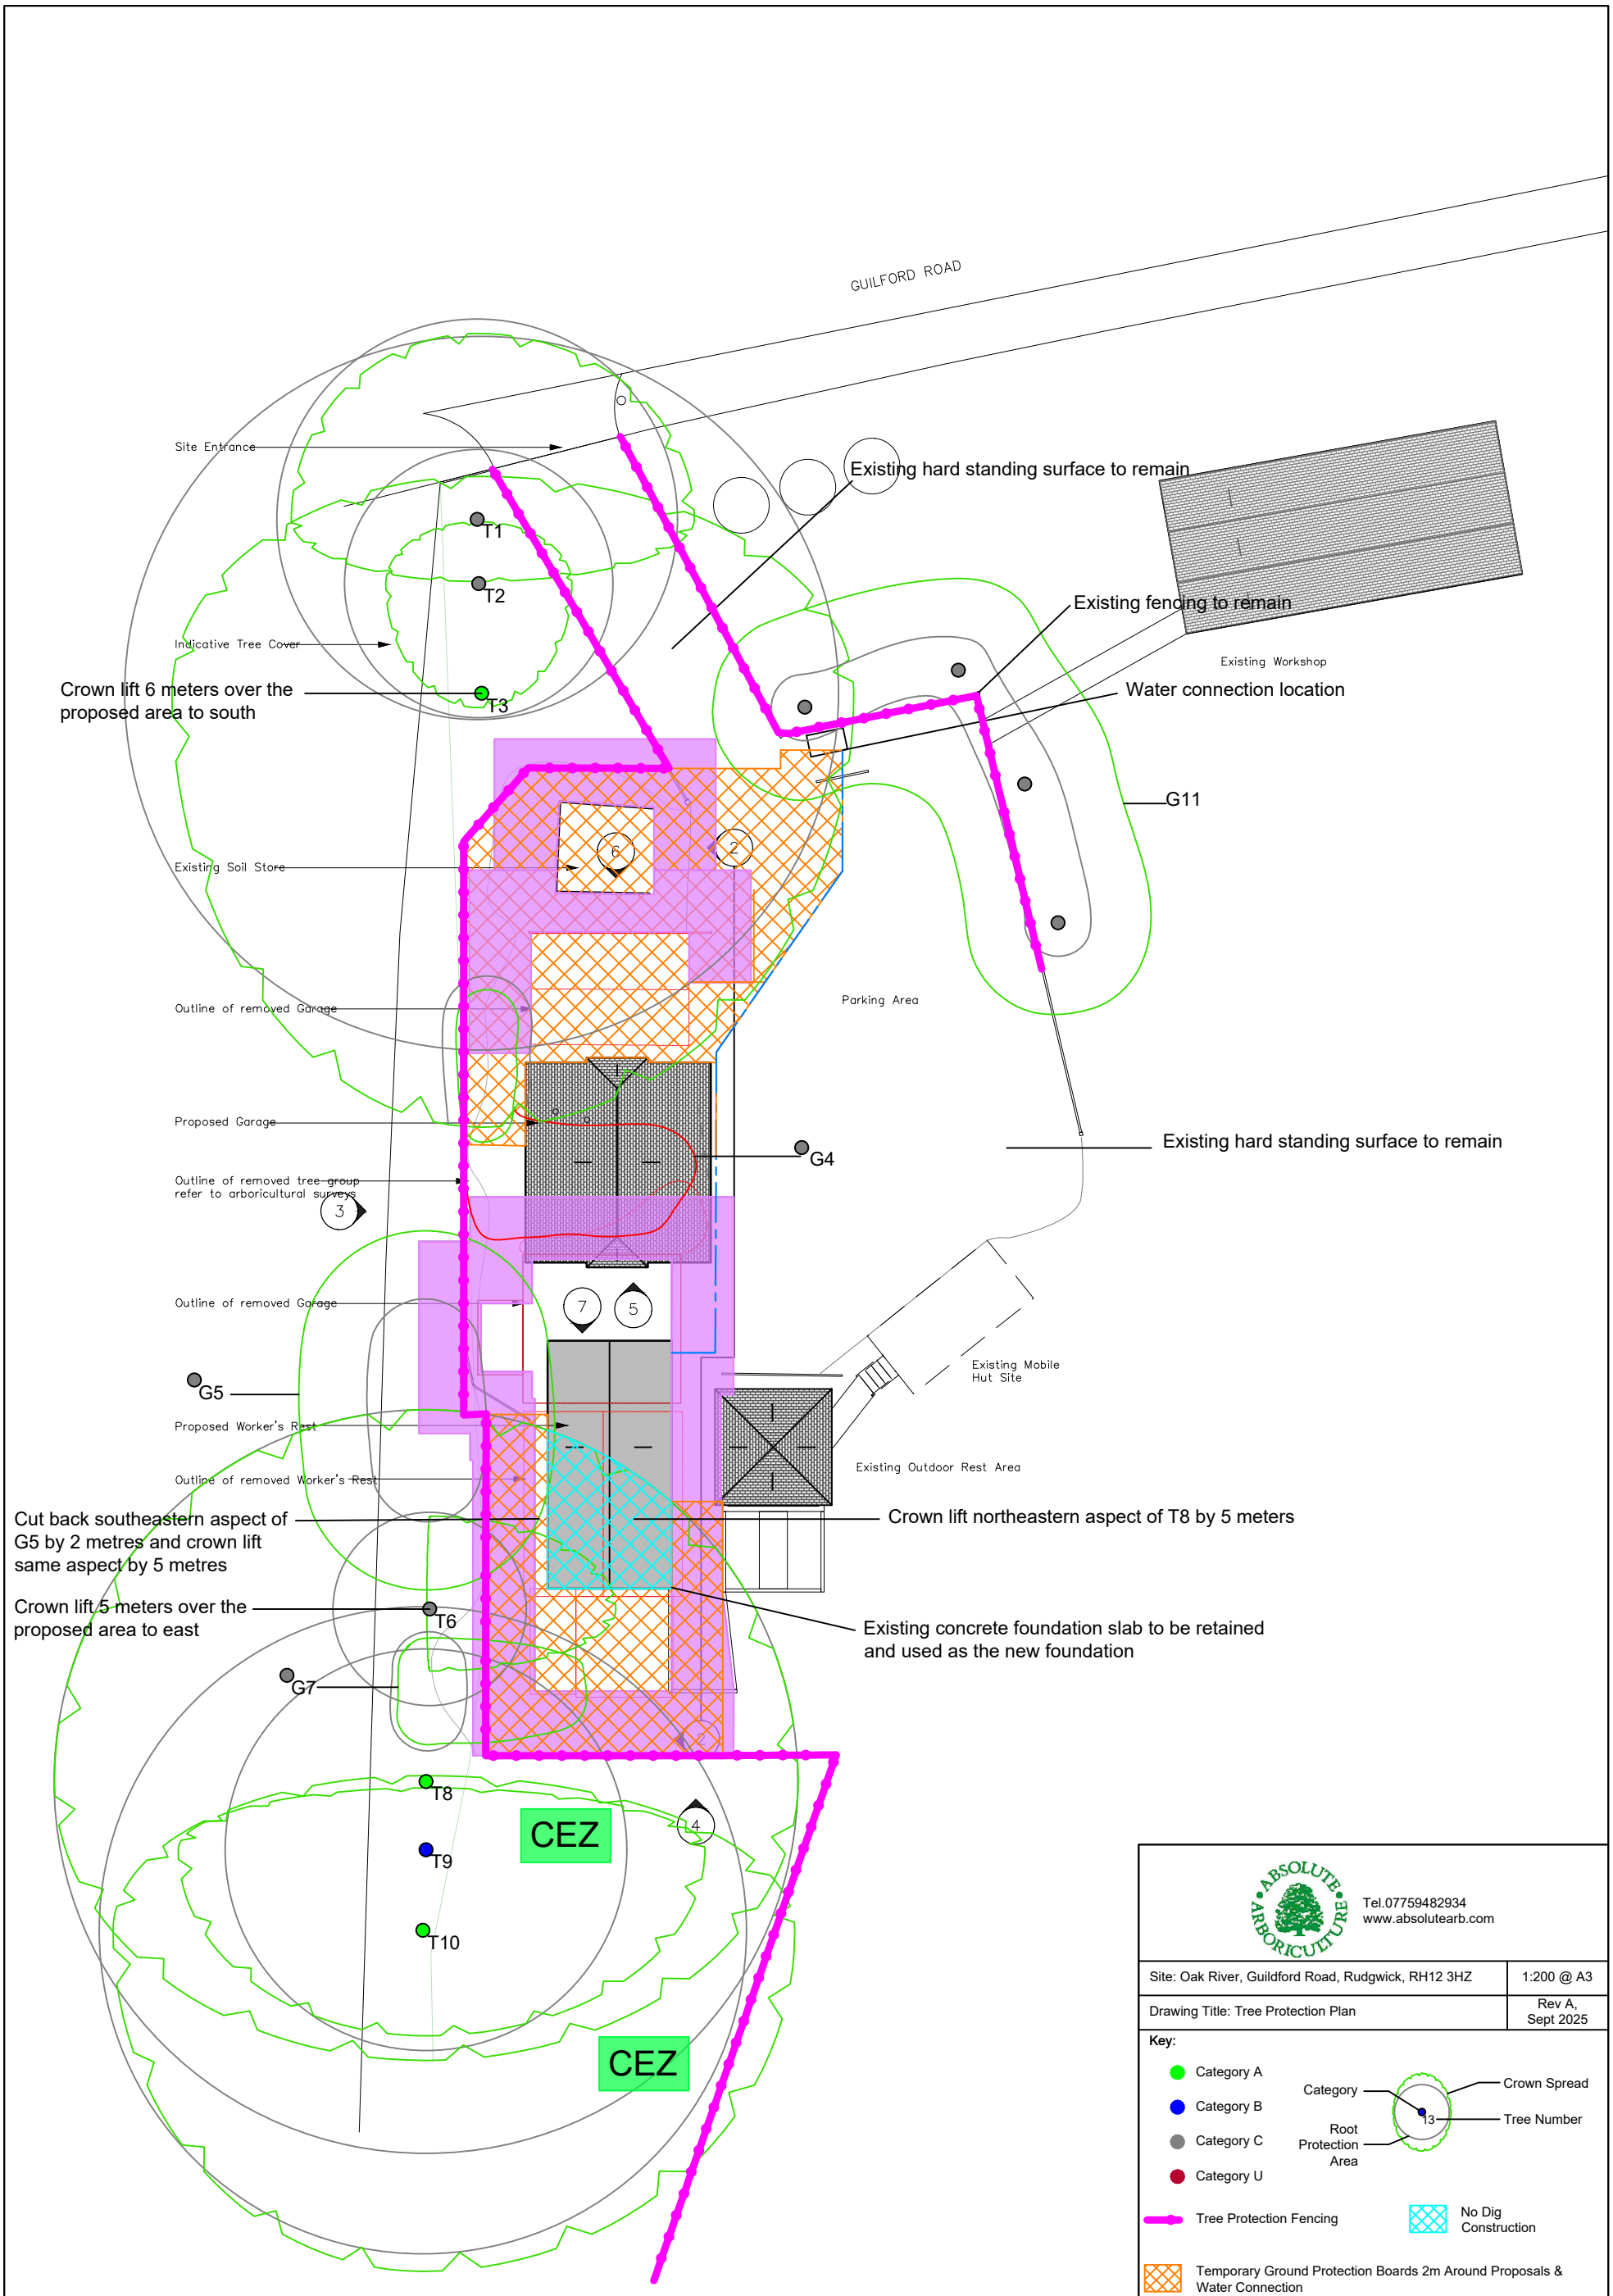

GUILFORD ROAD
Site Entrance
Existing hard standing surface to remain
T1
T2
Indicative Tree Cover
Existing fencing to remain
Existing Workshop
Crown lift 6 meters over the proposed area to south
T3
Water connection location
G11
Existing Soil Store
Parking Area
Outline of removed Garage
Proposed Garage
G4
Existing hard standing surface to remain
Outline of removed tree group refer to arboricultural surveys
Outline of removed Garage
Existing Mobile Hut Site
G5
Proposed Worker's Rest
Outline of removed Worker's Rest
Existing Outdoor Rest Area
Cut back southeastern aspect of G5 by 2 metres and crown lift same aspect by 5 metres
Crown lift northeastern aspect of T8 by 5 meters
Crown lift 5 meters over the proposed area to east
T6
Existing concrete foundation slab to be retained and used as the new foundation
G7
T8
CEZ
T9
T10
CEZ
N
W
E
S
5m
10m
ABSOLUTE ARBORICULTURE
Tel.07759482934
www.absolutearb.com
Site: Oak River, Guildford Road, Rudgwick, RH12 3HZ
1:200 @ A3
Drawing Title: Tree Protection Plan
Rev A, Sept 2025
Key:
Category A
Category B
Category C
Category U
Category
Crown Spread
13
Tree Number
Root Protection Area
Tree Protection Fencing
No Dig Construction
Temporary Ground Protection Boards 2m Around Proposals & Water Connection
Temporary Ground Protection to Protect RPAs during Removal of Existing Buildings
CEZ
Construction Exclusion Zone
Tree Proposed for Removal
NOTE: Tree/group numbers marked have approximate locations.