


NOTE:
All measurements to be checked on site.
This drawing is prepared for planning purposes only.

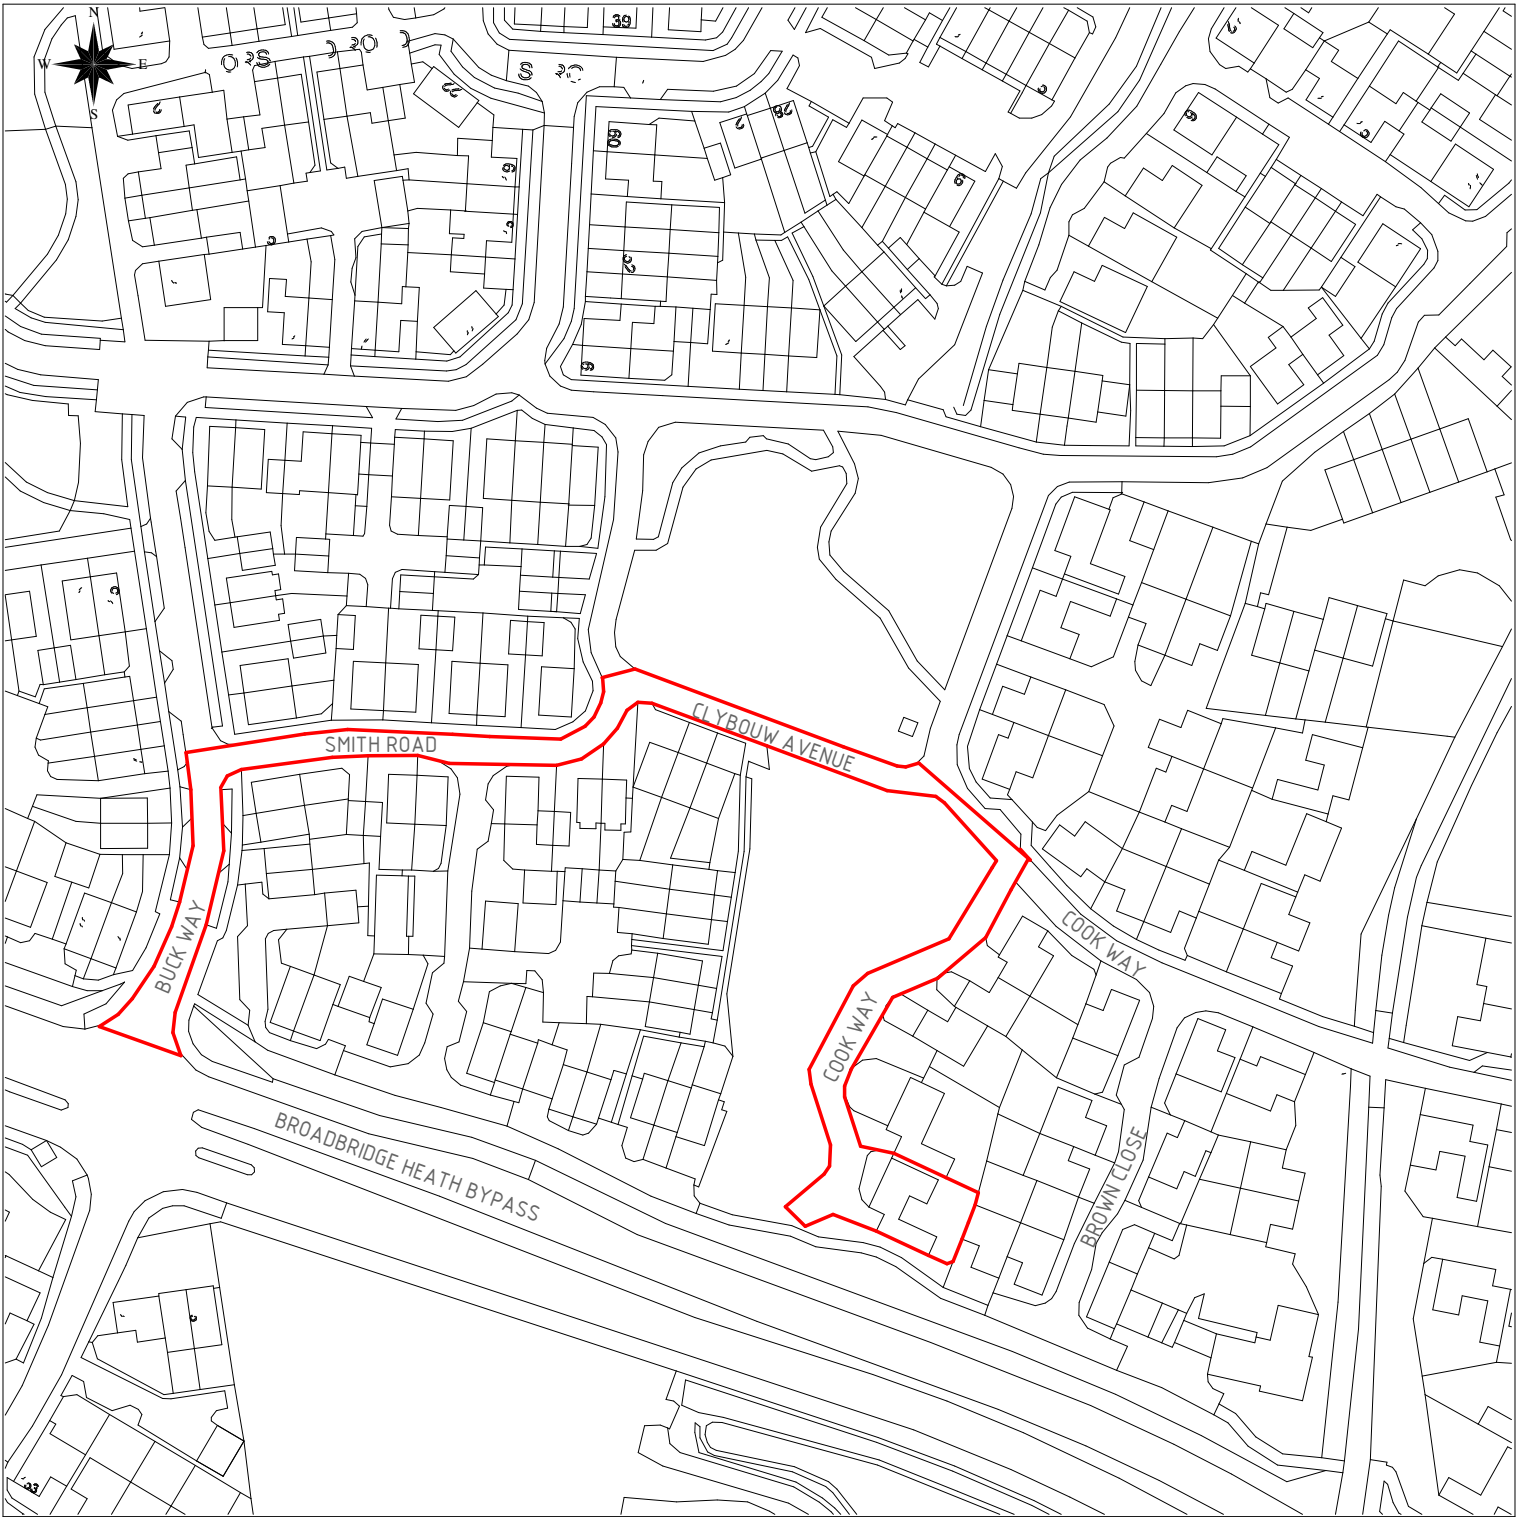

01/LP - LOCATION PLAN
1: 1250

OSGB Maps purchased from www.streetwise.net
© Crown Copyright and database rights 2019 OS 100047474



VISUAL SCALE 1:1250 @ A3