

Proposed Rear Elevation

1 : 50

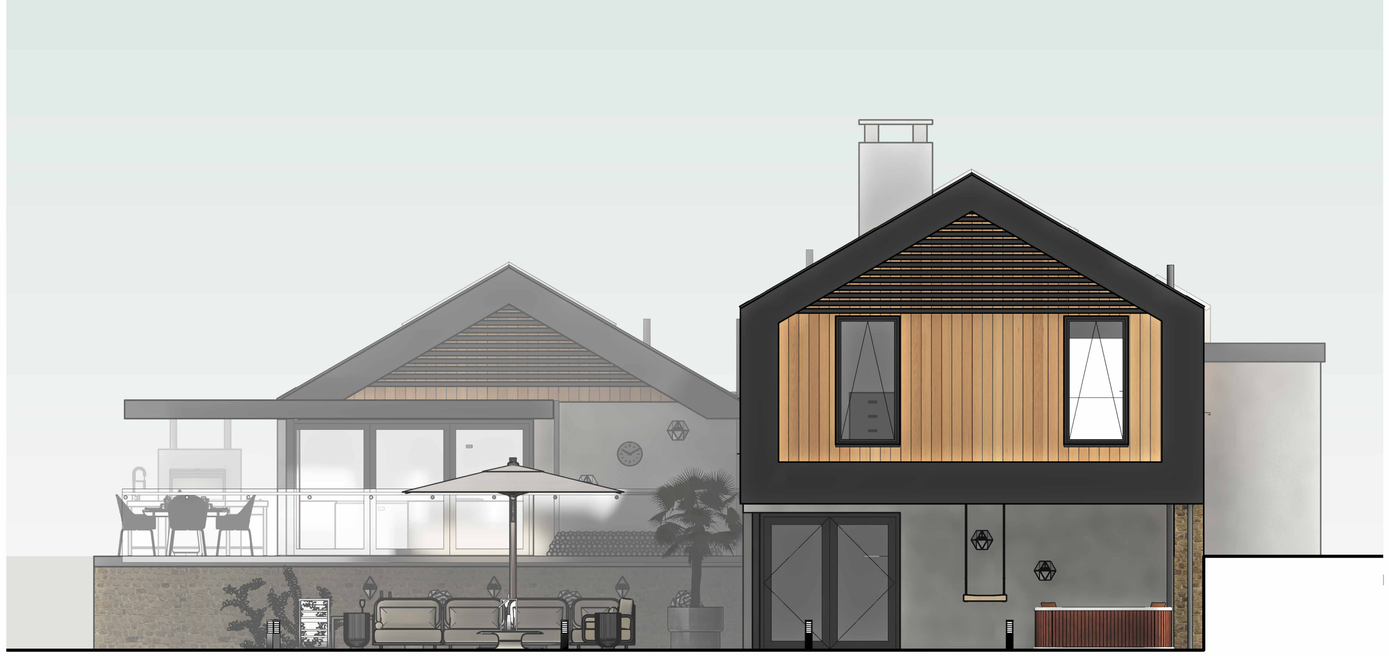

Proposed Side Elevation

1 : 50

Notes:

1. THE COPYRIGHT OF THIS DRAWING IS VESTED IN ARCHEVOLVE AND IT MAY NOT BE REPRODUCED IN WHOLE OR PART OR USED FOR THE MANUFACTURE OF ANY ARTICLE WITHOUT THE EXPRESS PERMISSION OF THE COPYRIGHT HOLDERS.

2. WORK TO FIGURED DIMENSIONS ONLY.

3. THIS DRAWING IS TO BE READ IN CONJUNCTION WITH ALL RELEVANT ARCHITECT'S, SERVICE ENGINEER'S AND ARCHEVOLVE AND SPECIFICATIONS.

Revision Number	Revision Description	Issued by	Revision Date

DATE: 02/01/24

STATUS: PLANNING ISSUE

SHEET SIZE: A1

SCALE: 1 : 50

DRAWN: AP

CHECKED:

CLIENT: MIbri

SITE ADDRESS: 2 Angell Sands Storrington RH20 4FL

Material Schedule



Black Zinc Standing Seam Roof or Similar Approved



Cedar Vertical Timber Cladding



Portland Stone Monocouche render



Horsham Stone Wall

0m 1m 2m 3m 4m 5m

VISUAL SCALE 1:50 @ A1

DRAWING: PLOT 1

TITLE: Proposed Elevations B

REVISION:

DRAWING NO: ACR/008/25/P1/06

PROJECT NO: AngelSand

ARCHEVOLVE

// design @archevolve.co.uk

// www. archevolve.co.uk

// 07830 325566

CIAT CHARTERED PRACTICE