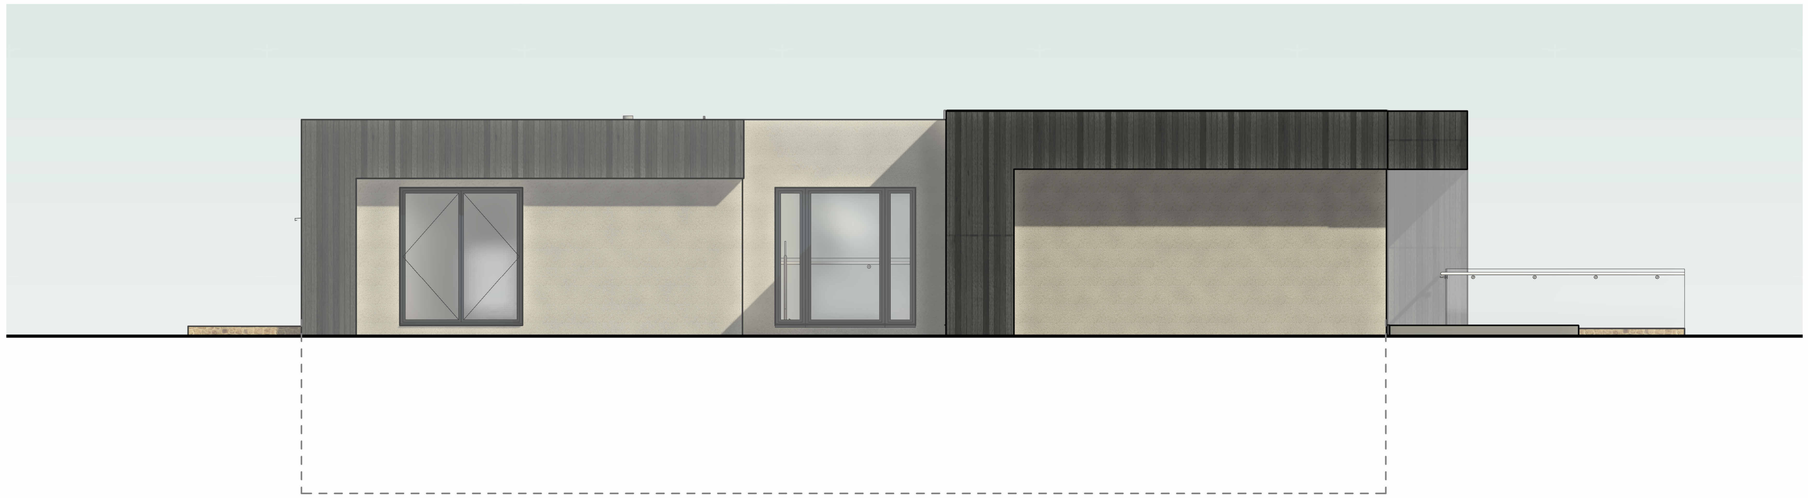

## Proposed West Elevation

1 : 50



## Proposed North Elevation

1 : 50

0m 1m 2m 3m 4m 5m

VISUAL SCALE 1:50 @ A1

### Material Schedule



Horsham Masonry
Stone Wall



Vertical Timber Cladding



Portland Stone
Monocouche render

## Notes:

1. THE COPYRIGHT OF THIS DRAWING IS VESTED IN ARCHEVOLVE AND IT MAY NOT BE REPRODUCED IN WHOLE OR PART OR USED FOR THE MANUFACTURE OF ANY ARTICLE WITHOUT THE EXPRESS PERMISSION OF THE COPYRIGHT HOLDERS.

2. WORK TO FIGURED DIMENSIONS ONLY.

3. THIS DRAWING IS TO BE READ IN CONJUNCTION WITH ALL RELEVANT ARCHITECT'S, SERVICE ENGINEER'S AND ARCHEVOLVE AND SPECIFICATIONS.

| Revision Number | Revision Description | Issued by | Revision Date |
|---|---|---|---|

DATE: 02/01/24

STATUS: PLANNING ISSUE

SHEET SIZE: A1

SCALE: 1 : 50

DRAWN: AP

CHECKED:

CLIENT: MIbri

SITE ADDRESS: 2 Angell Sands Storrington RH20 4FL

DRAWING: PLOT 2

TITLE: Proposed Elevations A

PROJECT NO: AngelSand

DRAWING NO: ACR/008/25/P2/05

REVISION:

ARCHEVOLVE
// design @archevolve.co.uk
// www. archevolve.co.uk
// 07830 325566
CIAT CHARTERED PRACTICE