
Site Location Plan

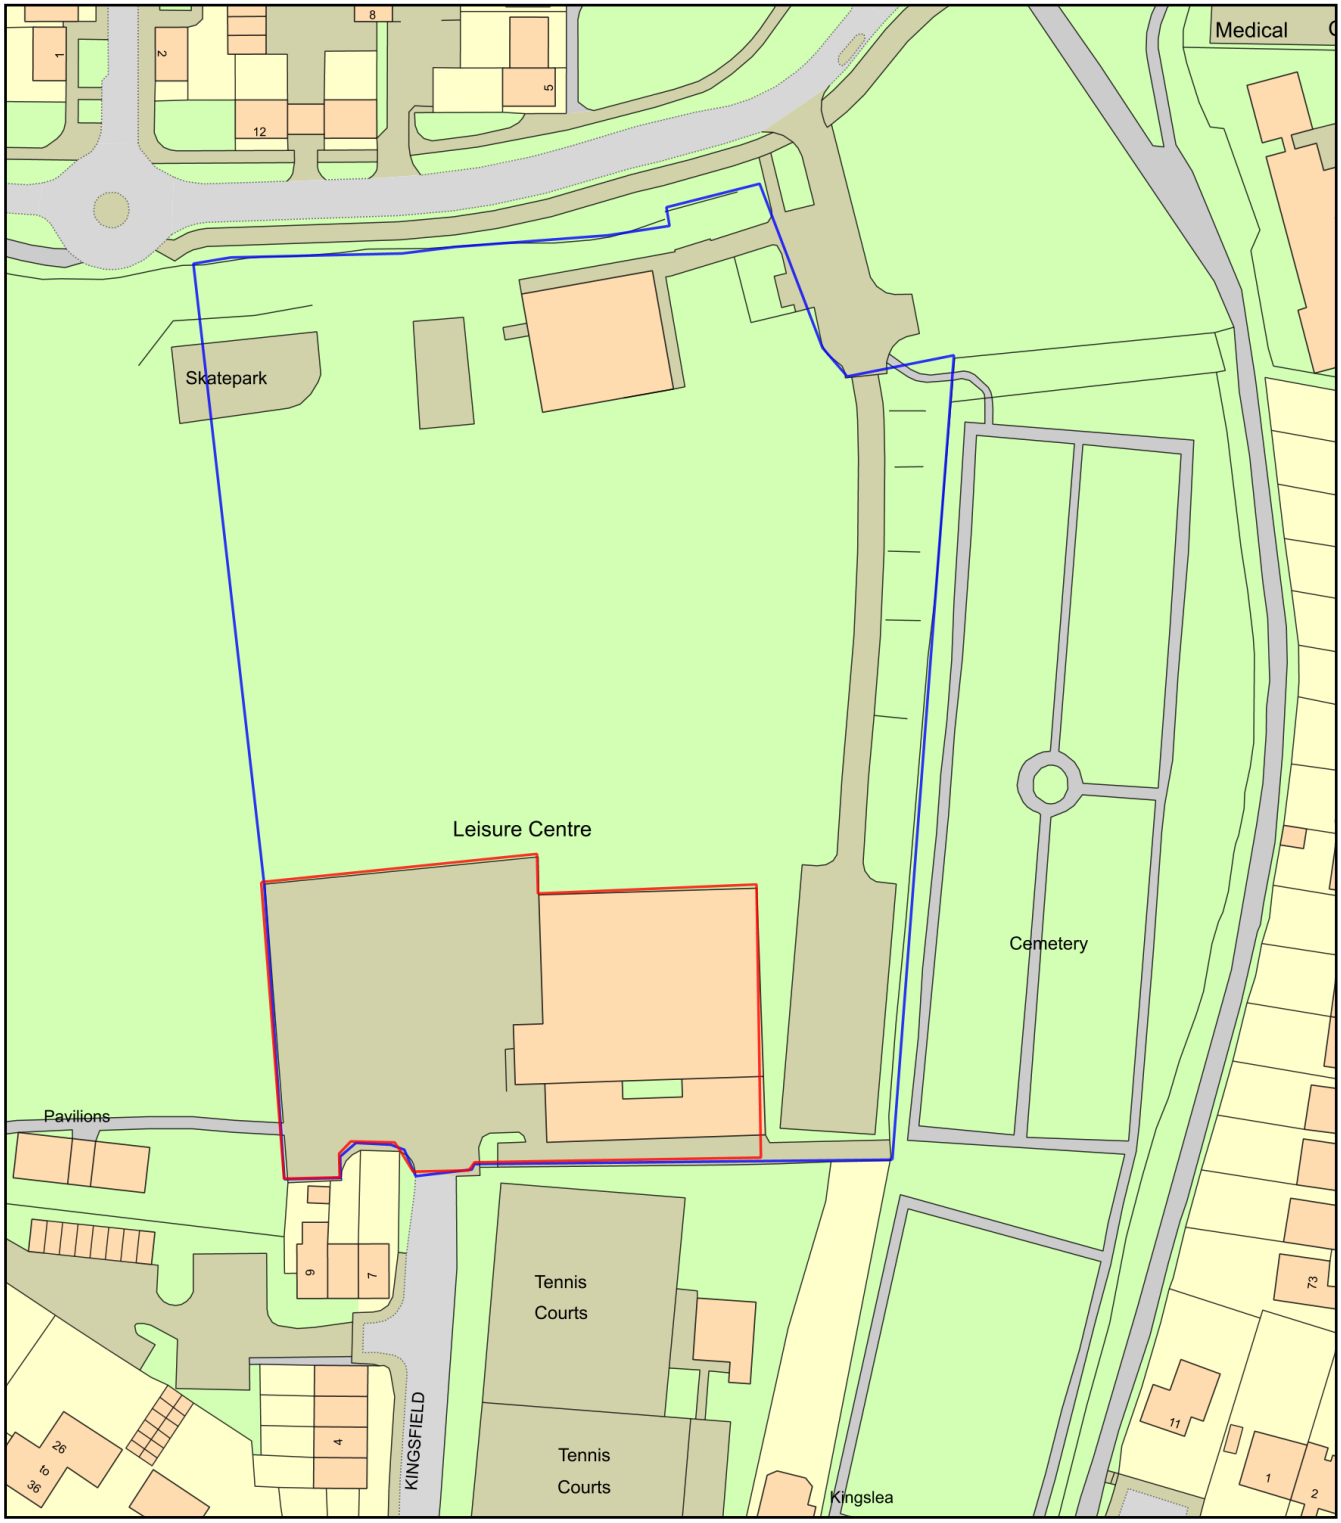

ReQuestaPlan

Plan Produced for:	Henfield Leisure Centre
Date Produced:	21 Mar 2024
Plan Reference Number / Project ID	TQRQM24081142758476 / HL001
Scale:	1:1250 @ A4

© Crown copyright and database rights 2023 OS 100042766