




North Elevation

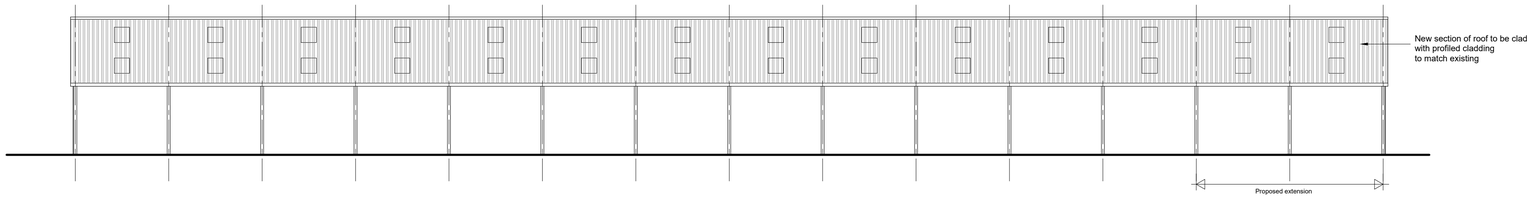

South Elevation

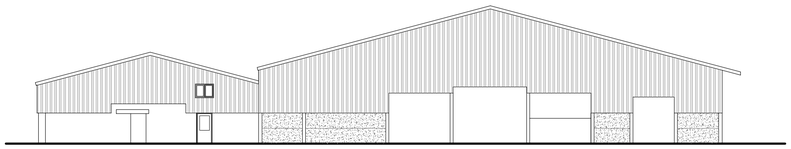

West Elevation

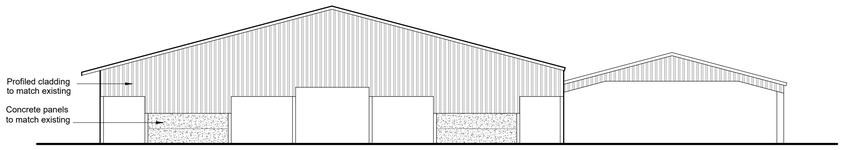

East Elevation

scale 1:200 @ A1

NOTES

DO NOT SCALE OFF THIS DRAWING EXCEPT FOR PLANNING PURPOSES
ALL DIMENSIONS SHOULD CHECKED ON SITE PRIOR TO COMMENCEMENT OF WORK
ALL GOODS MATERIALS AND WORKMANSHIP MUST CONFORM WITH CURRENT BUILDING REGULATIONS, BRITISH STANDARDS AND CODES OF PRACTICE
COPYRIGHT OF THIS DRAWING IS RETAINED BY GARRY MOUNT CHARTERED ARCHITECTTURAL TECHNOLOGIST AND IT MUST NOT BE REPRODUCED WITHOUT WRITTEN CONSENT

REV	DATE	BY	AMENDMENT

CLIENT
Mr T Binnington

JOB TITLE
Extension to Dairy Building at
Thakeham Place Farm, Thakeham

DRAWING TITLE
Proposed Elevations

DATE	SCALE	DRAWN BY
Feb 2024	1:200 @ A1	GM
		CHECKED BY

JOB NO.	DRAWING NO.	REVISION
24-02	2.02	

Garry Mount MCIAT
Chartered Architectural Technologist
Fitzalan Cottage
Mount Pleasant
Arundel
West Sussex
BN18 9BD
Tel : 07951 332812 email : garrymount@gmail.com