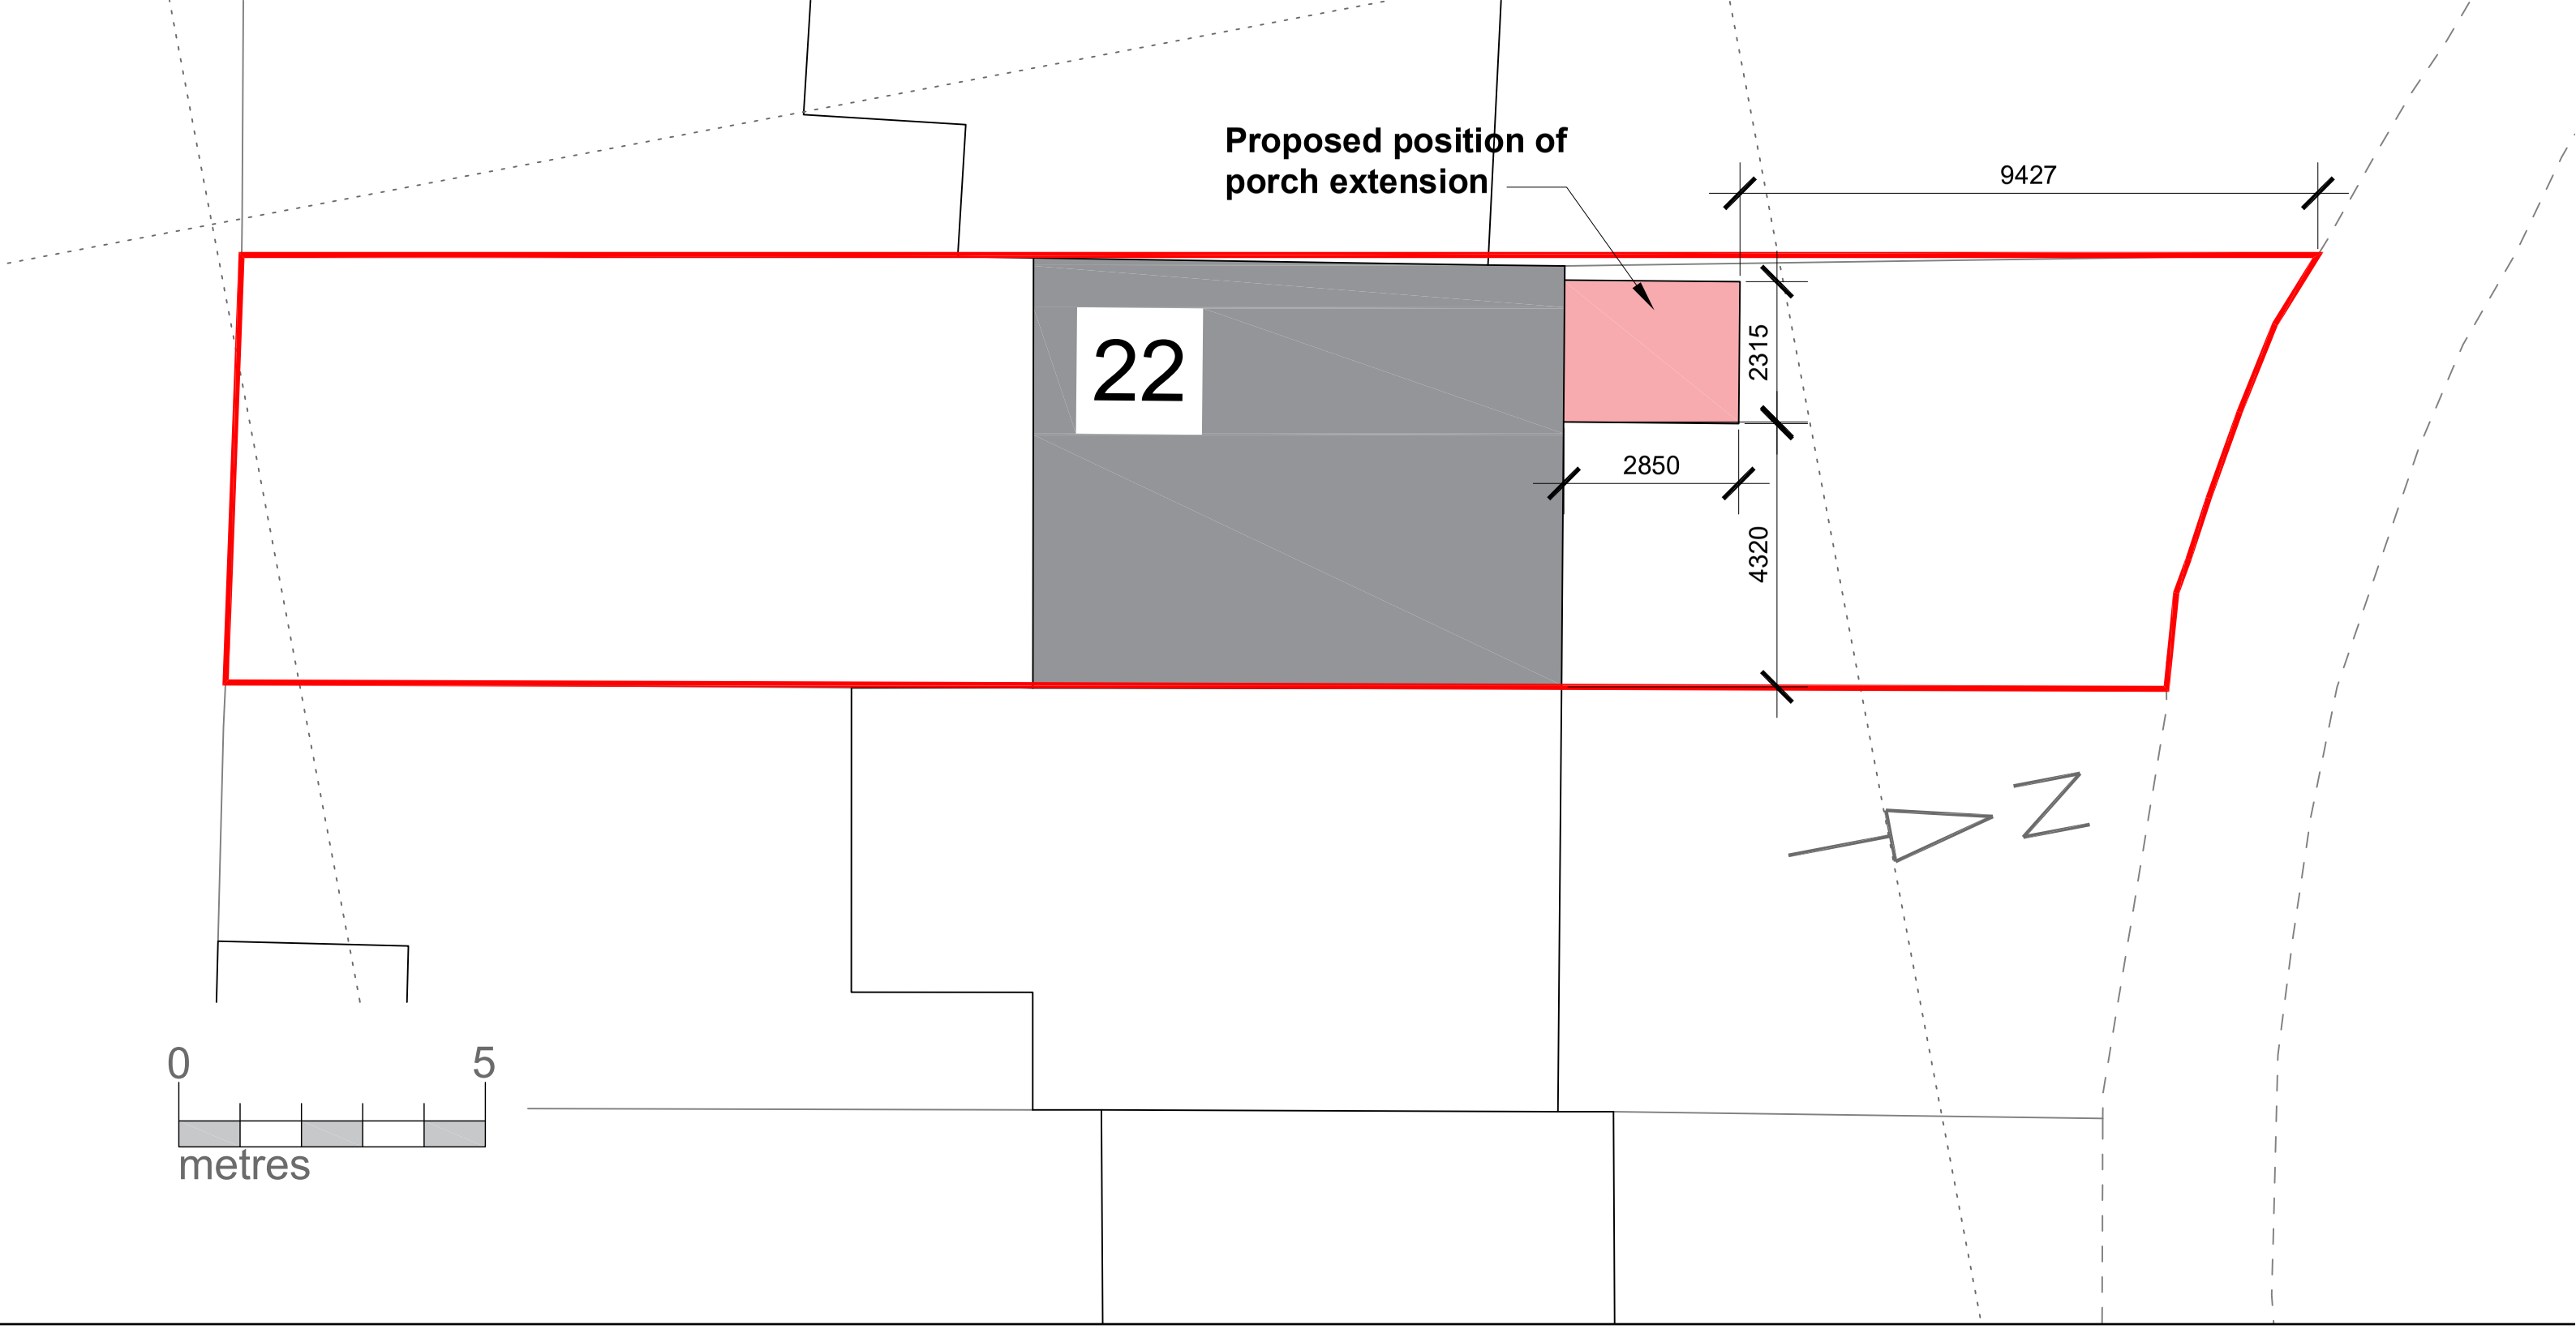


Revision Date

M.E . Designs
273 Ringmer Road
Worthing
West Sussex
BN13 1EG
T: 07841018944
E: mearl71@gmail.com

Status
PLANNING

Scale	Drawn	Date
1:100	MEE	APR25
Job number	Drawing number	Revision
2510	**PD004**	**A**

Project
22 Furze Common Road
Title
Proposed Block Plan