
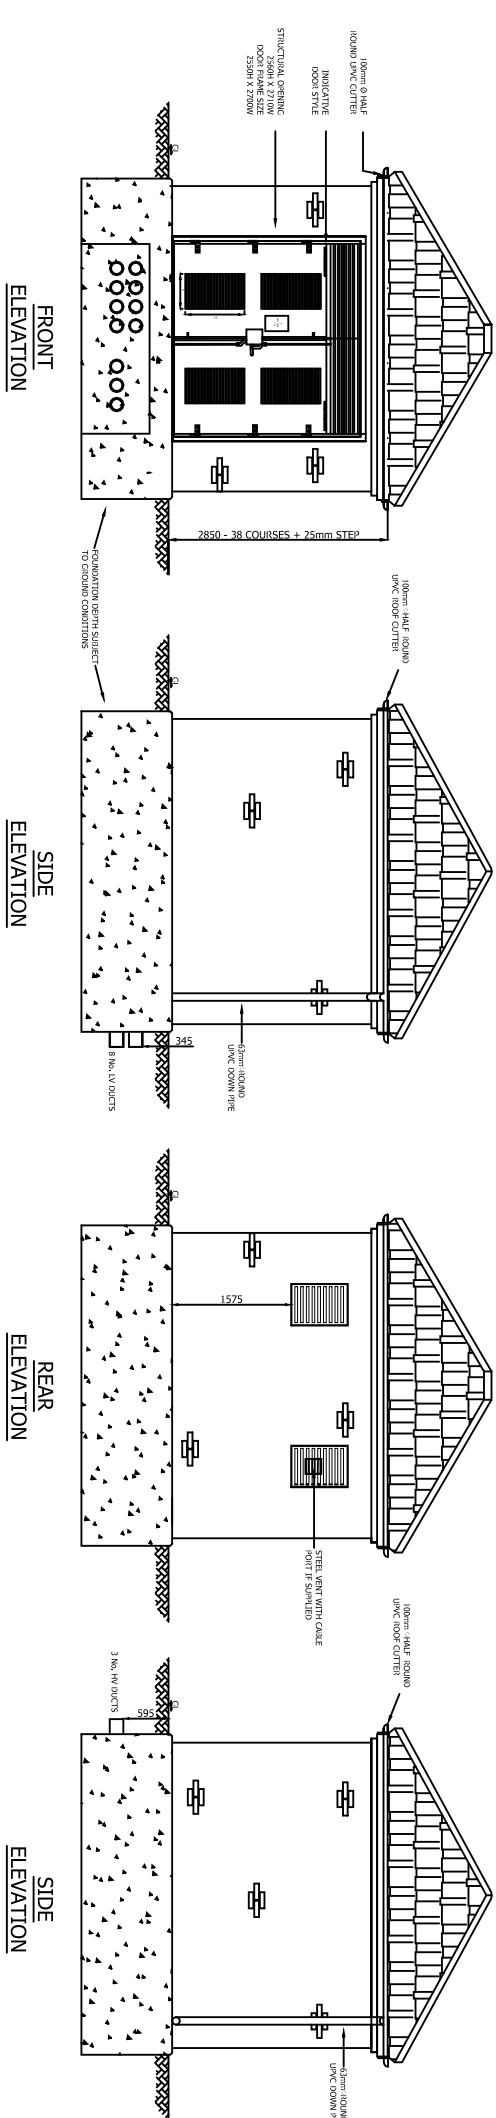
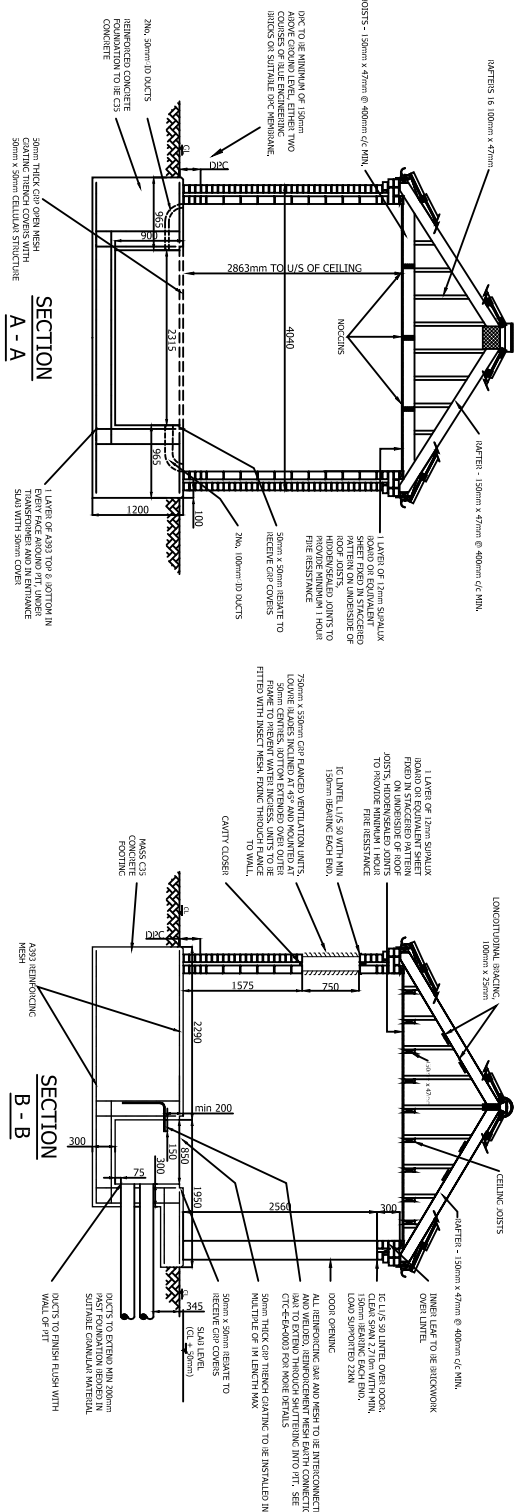


PROPOSED MATERIALS

Facing brickwork to elevations: lbstock reigate Medium Multi
Roof: Marley Eternit Thrutone slate colour tiles
Door and louvres colour: RAL7016 anthracite grey matt

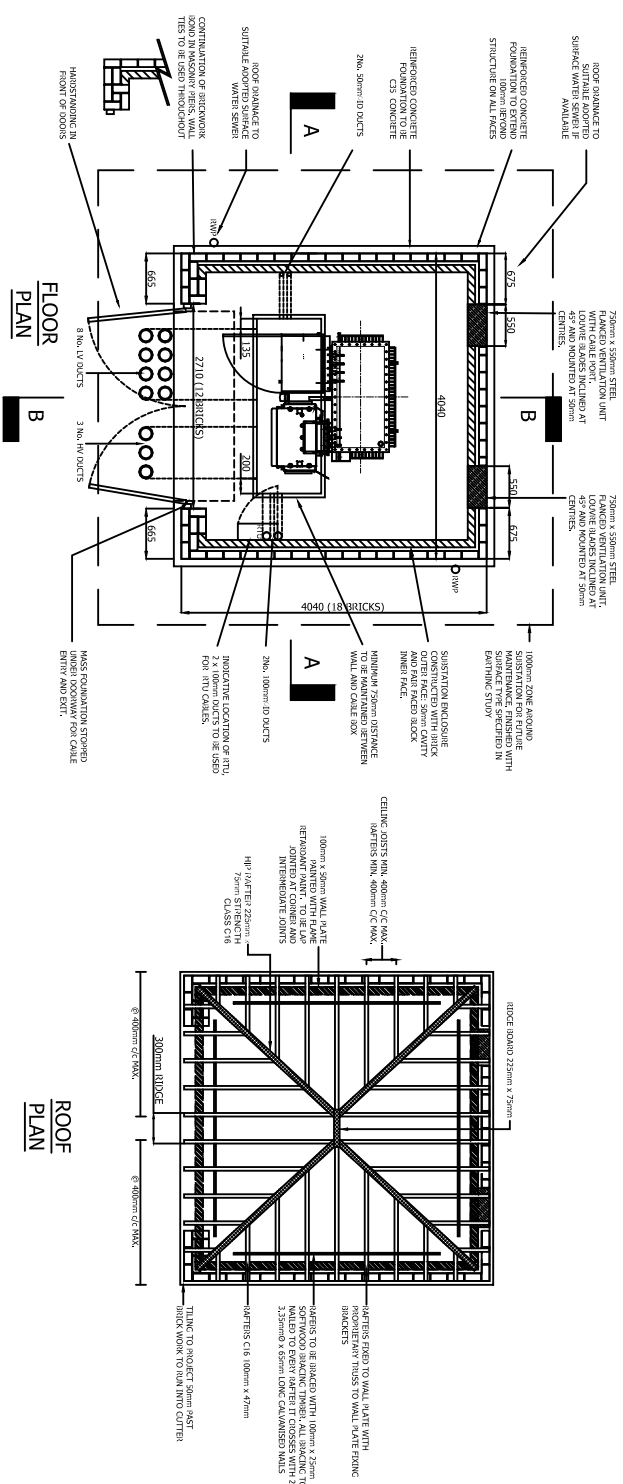

metres 1 2 3 4 5
SCALE BAR: 1:50