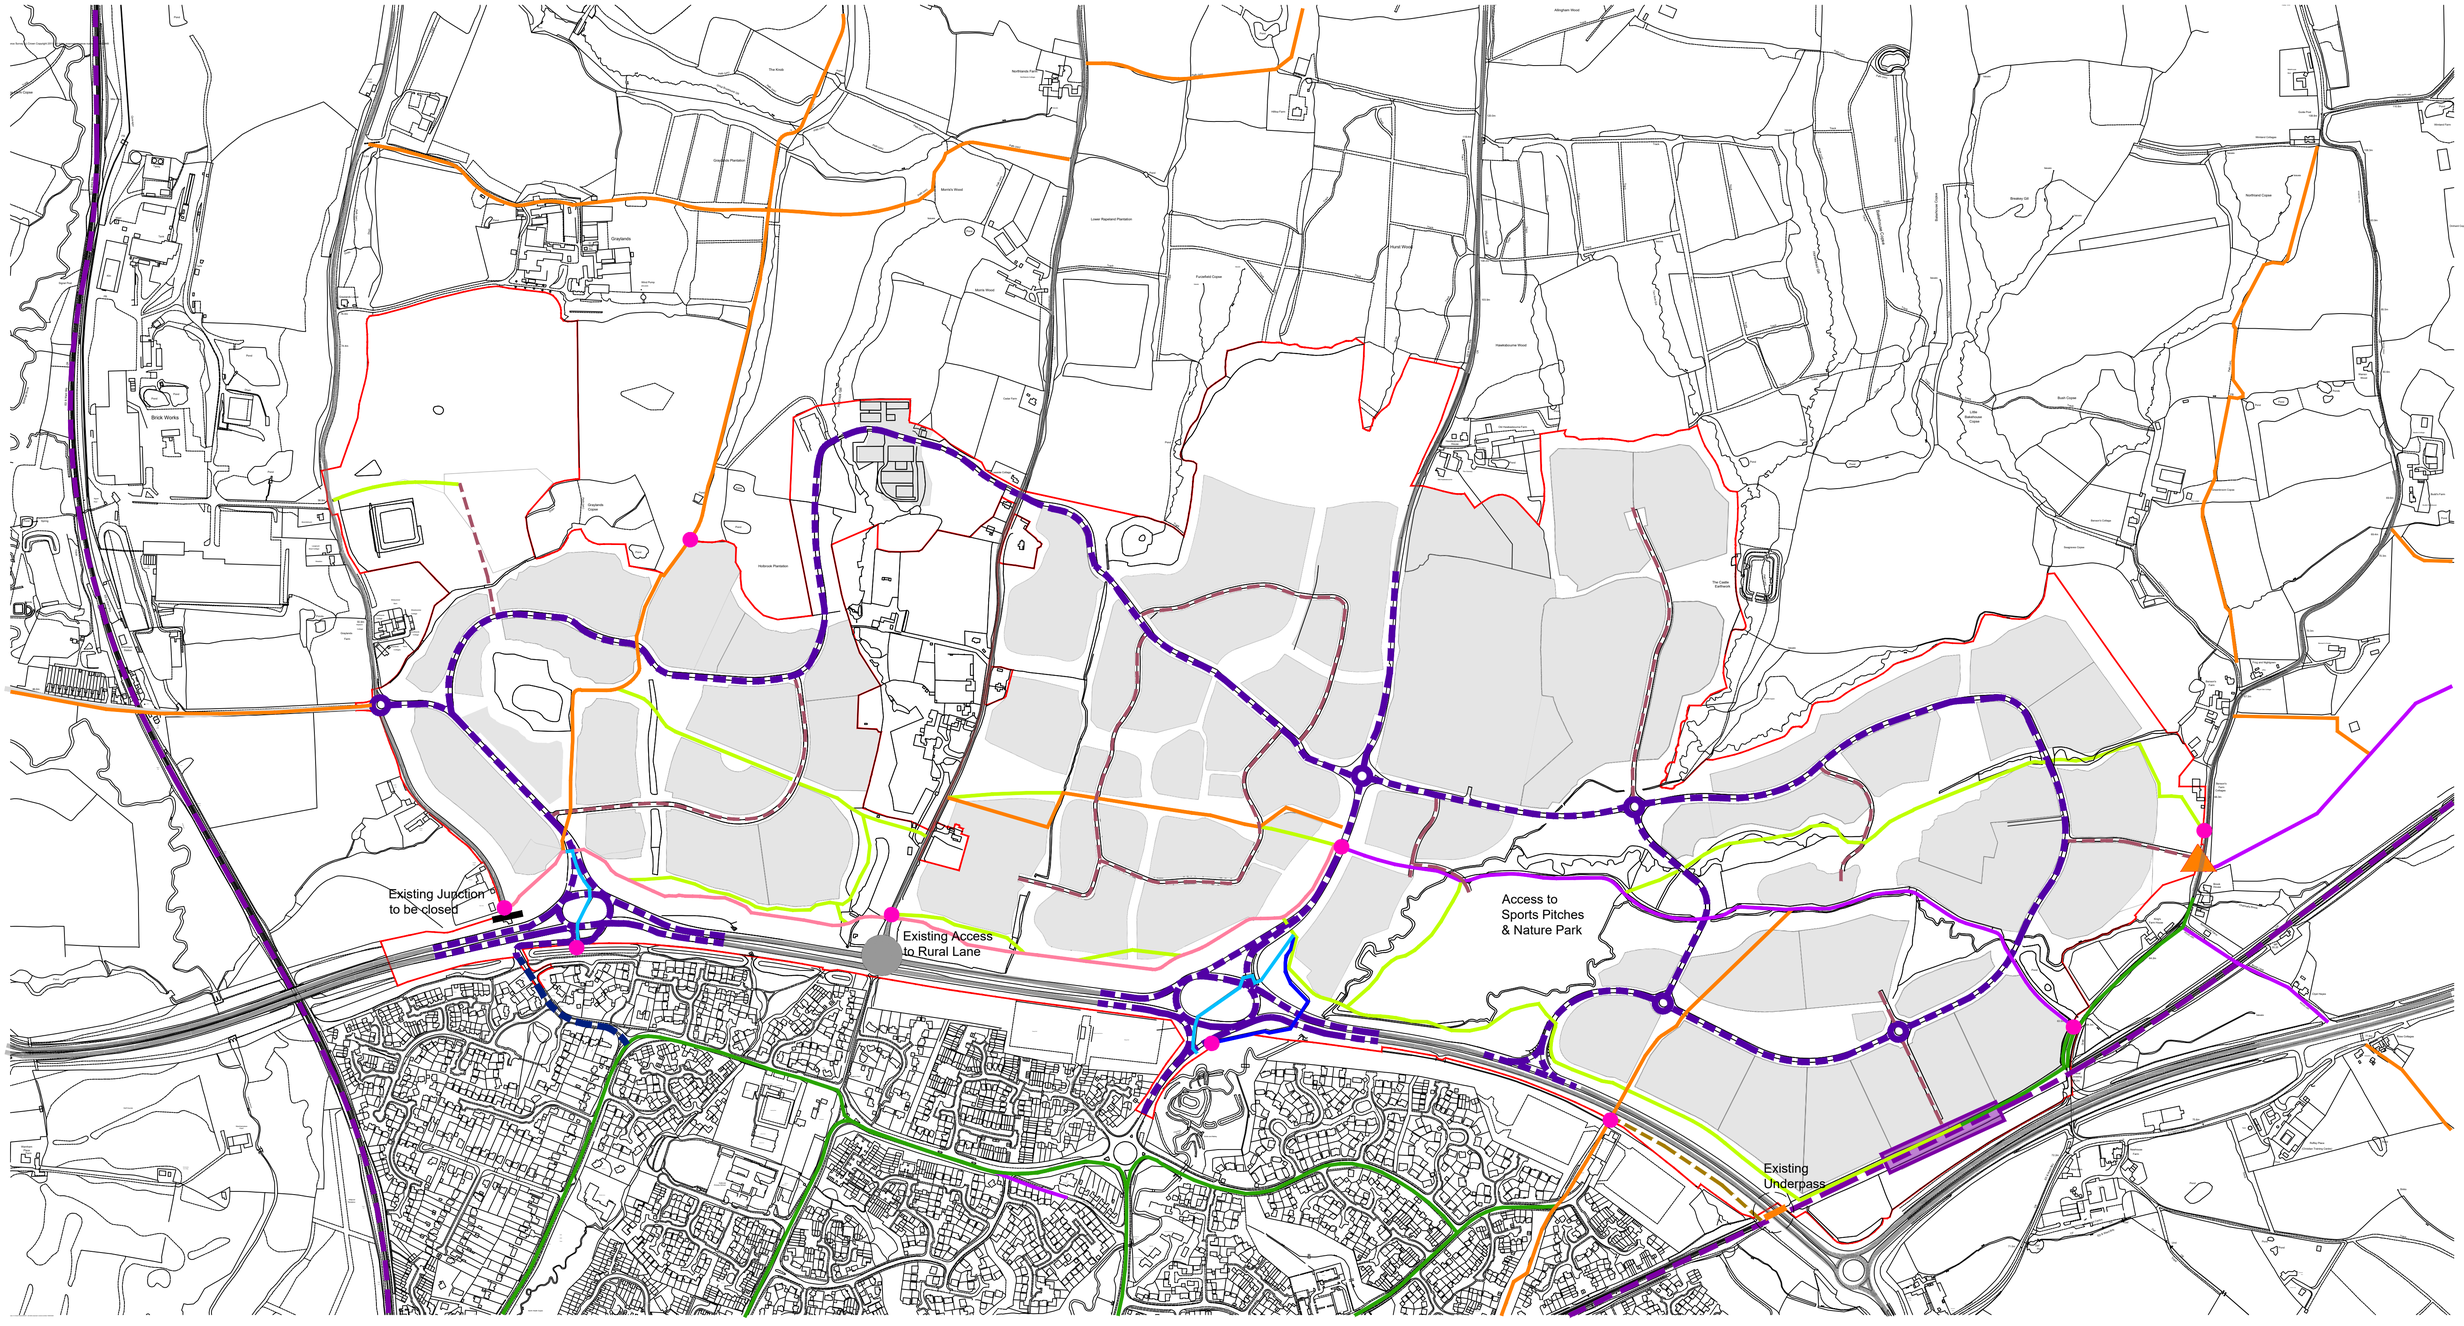

- Development Boundary
- Existing Roads
- Existing Railway Line
- Proposed Station
- Proposed Primary Roads
- Proposed Secondary Streets
- Existing Designated Cycle Route
- Existing PROW Footpath
- Existing Bridleway
- Proposed Equestrian Route
- Proposed Cycle and Pedestrian Paths
- Proposed Emergency Vehicle Access Only
- New Footbridge Crossing
- New At Grade Crossing
- Pedestrian and Cycle Site Access
- Improved Pedestrian Link
- Improved Bus Link

Note: For the purposes of this plan, the alignments of the roads indicated are approximate. Flexibility is reserved for detailed design development at a later stage.

0 100 200 300 400 500

Land North of Horsham

Drawing based on information by BDB Design

Project: Land North of Horsham, Horsham, West Sussex

Drawing: Parameter Plan: Movement and Access

Scale: 1:5000 @ A1 | Drawn By: AWW

Date: Nov 2020 | Drawing No.: 2153A - 103S

BroadwayMalyan BM
Architecture Urbanism Design

Holmes House
4 Pear Place
London
SE1 8BT

T: +44 (0)1932 845 599
F: +44 (0)1932 856 206
E: Wey@BroadwayMalyan.com

www.BroadwayMalyan.com