


# DO NOT SCALE

Notes:

- This drawing has been prepared in accordance with the scope of DHA's appointment with its client and is subject to the terms and conditions of that appointment. DHA accepts no liability for any use of this document other than by its client and only for the purposes for which it was prepared and provided.
- If received electronically it is the recipients responsibility to print to correct scale. Only written dimensions should be used.
- Where applicable Ordnance Survey (c) Crown Copyright 2022 All rights reserved. Licence Number 100031961.
- Drawing Is based on OS data, topographical survey and a site layout plan provided by Fredrick Adam on 30th May 2024.

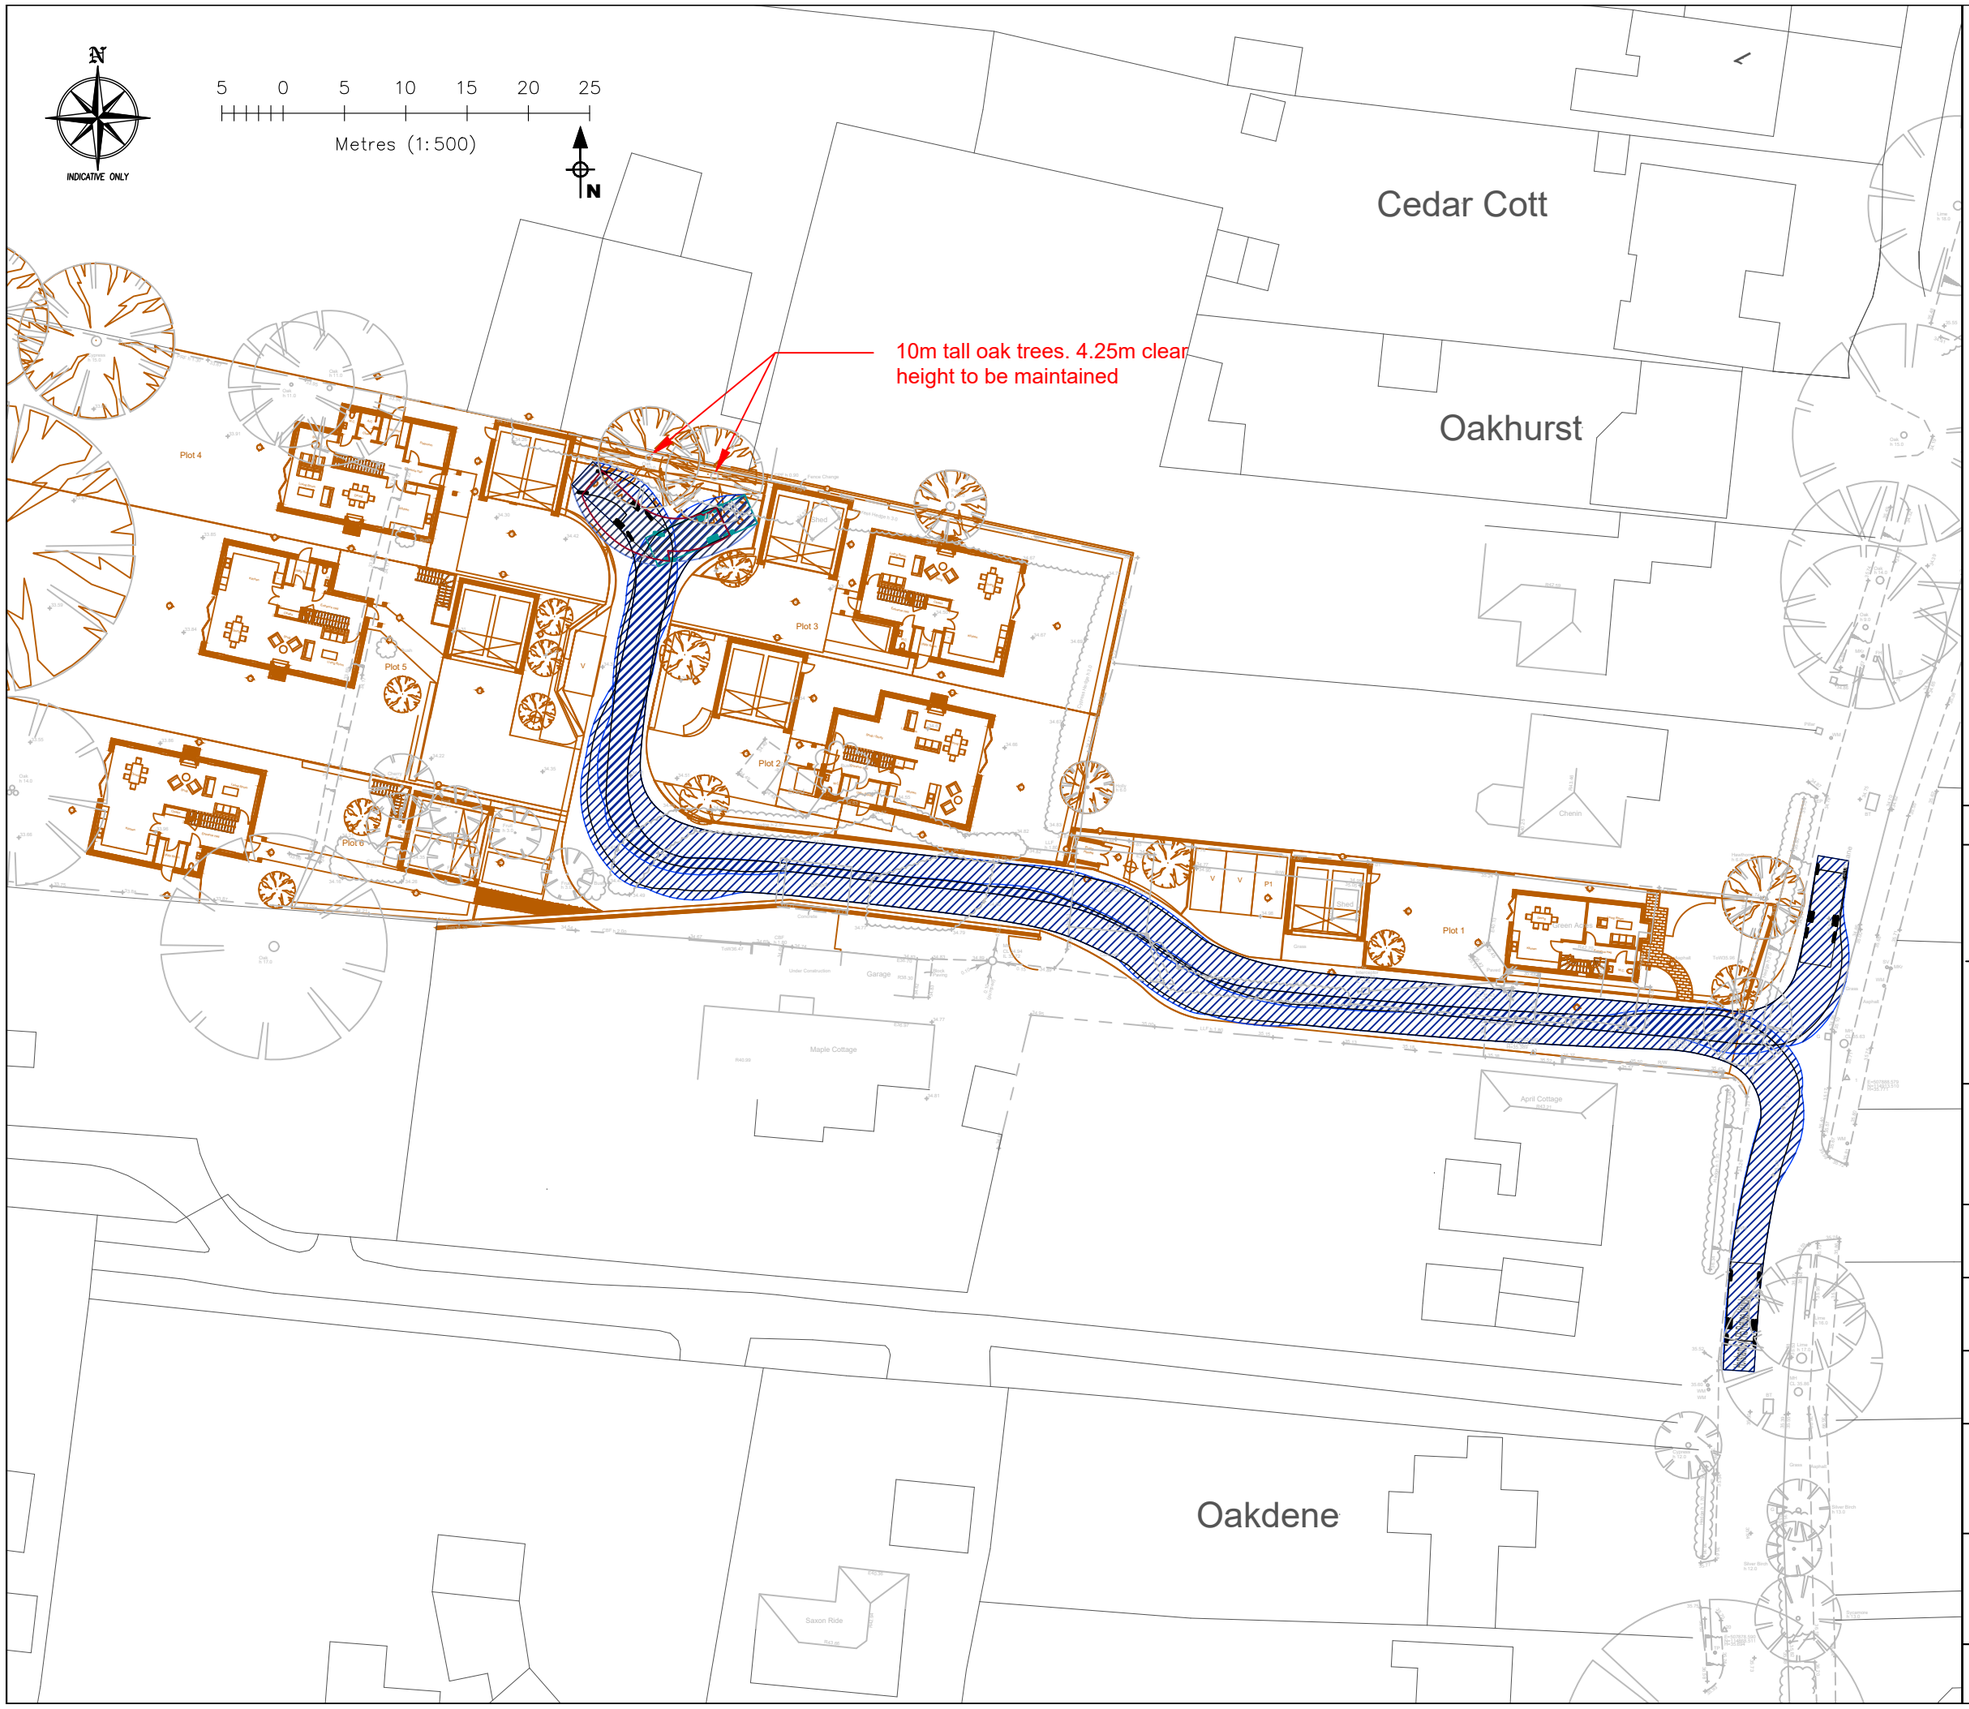


| Horsham 6x2 R5 Refuse Vehicle | |
|---|---|
| Overall Length | 8.800m |
| Overall Width | 2.530m |
| Overall Body Height | 3.756m |
| Min Body Ground Clearance | 0.309m |
| Track Width | 2.530m |
| Lock to lock time | 4.00s |
| Wall to Wall Turning Radius | 8.650m |

| REV | DATE | BY | DESCRIPTION | CHK | APD |
|---|---|---|---|---|---|
| P1 | 30.05.24 | JM | First Issue | CS | CS |

client

SIMON PATIENCE NEW HOMES LTD

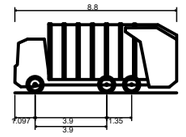project

GREENACRES, STORRINGTON

title

VEHICLE SWEPT PATH ANALYSIS
REFUSE VEHICLE

| project | drwg | rev |
|---|---|---|
| 30448 | T-02 | P1 |

| Drawn | Checked | Approved | scale @ A3 | date |
|---|---|---|---|---|
| JM | CS | CS | 1:500 | 30.05.24 |

status: FOR INFORMATION — P

Eclipse House, Eclipse Park. Sittingbourne Road
Maidstone, Kent. ME14 3EN
t: 01622 776226 f: 01622 776227
e: info@dhaplanning.co.uk w: www.dhaplanning.co.uk

CAD Reference: A3