NOTE:
All measurements to be checked on site.
This drawing is prepared for planning purposes only.

ShapeHouse®
Unit 6, Jayes Park, Dorking, RH5 5RR
www.shapehouse.co.uk
01306 735487
info@shapehouse.co.uk

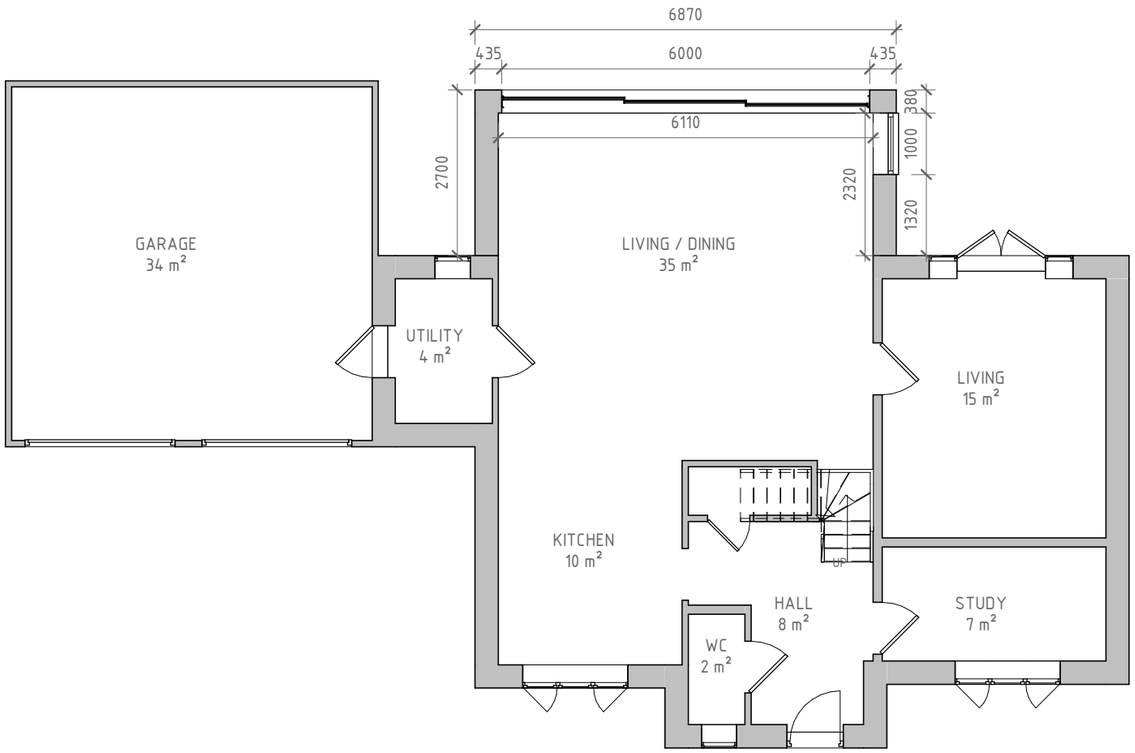

05.1/301 - PROPOSED GROUND FLOOR PLAN
1 : 100

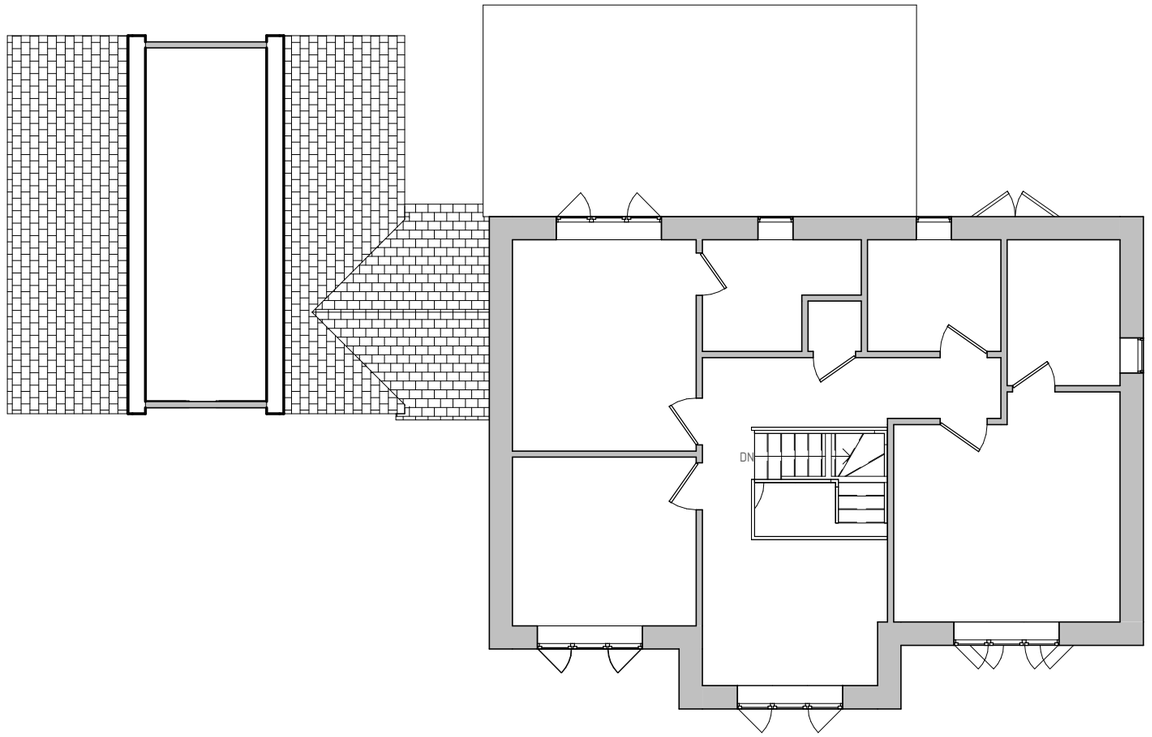

05.1/302 - PROPOSED FIRST FLOOR PLAN
1 : 100



VISUAL SCALE 1:100 @ A3

PROJECT NO.
770
PROJECT ADDRESS:
35 Woodcroft Billingshurst RH14 9XL
SHEET NO: REV:
770/ 05.1
SCALE
1 : 100 @A3
DRAWING TITLE:
PROPOSED FLOOR PLANS
DATE:
MAY 2024