





East
1:100 EXISTING AND PROPOSED

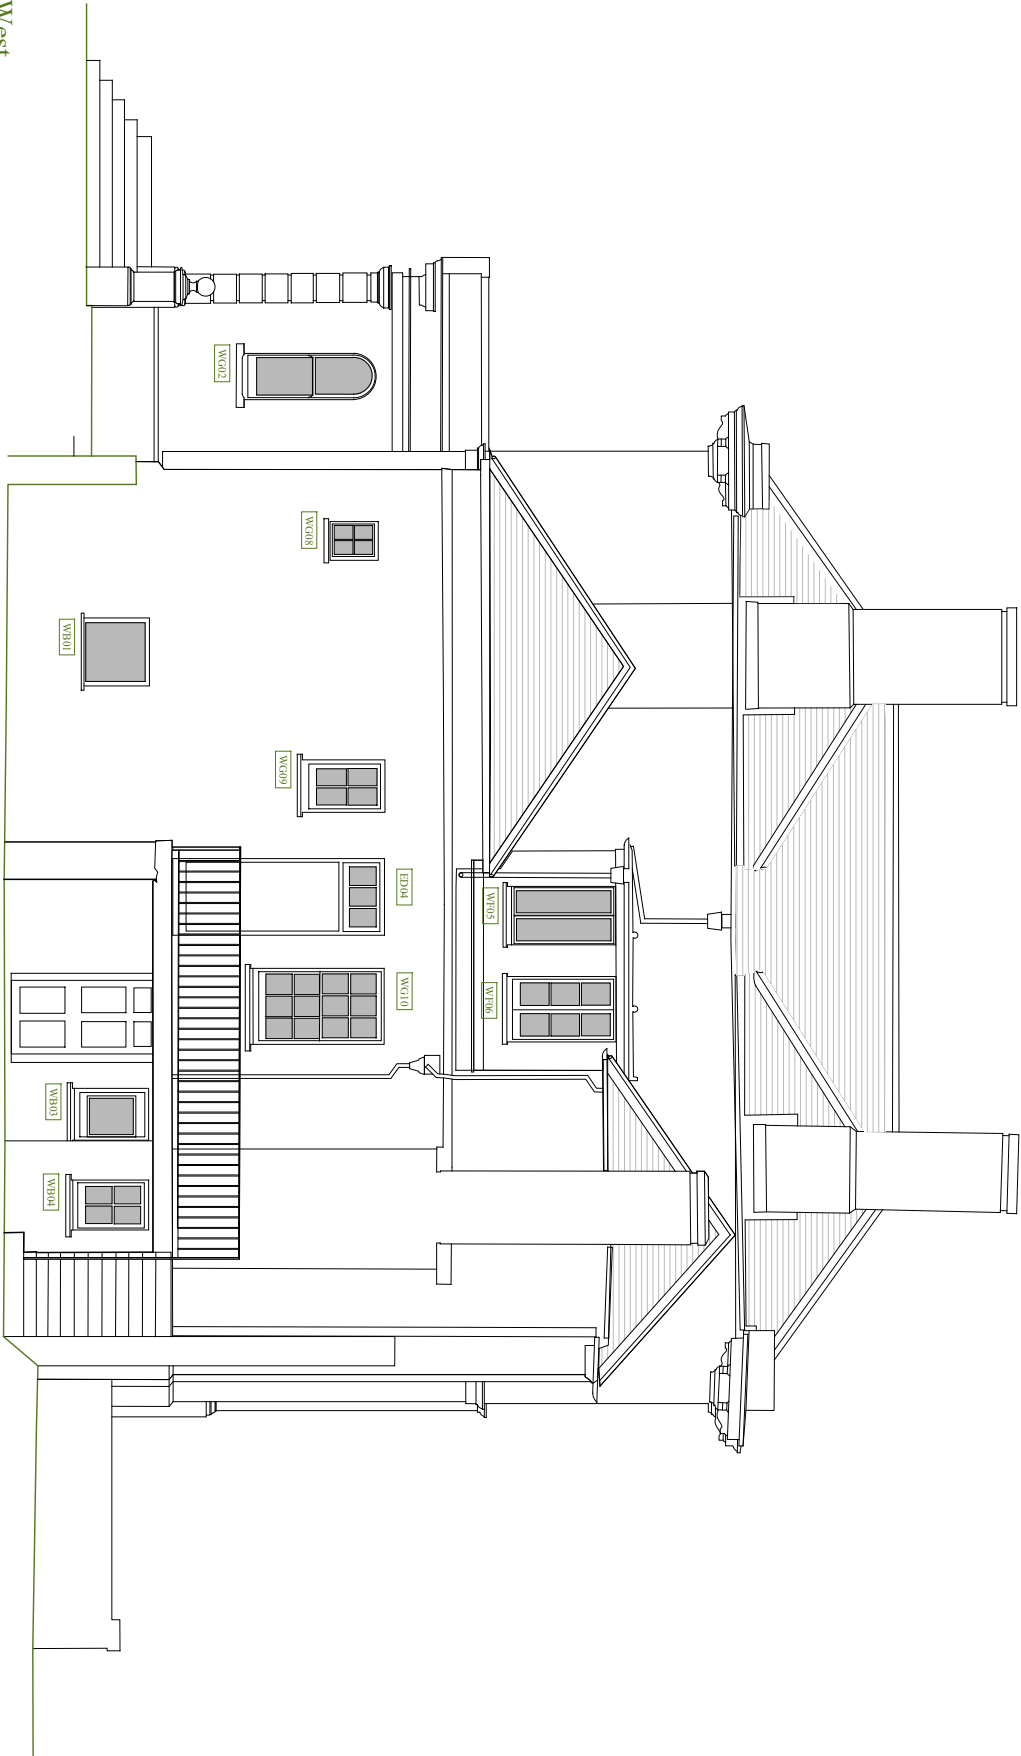

West
1:100 EXISTING

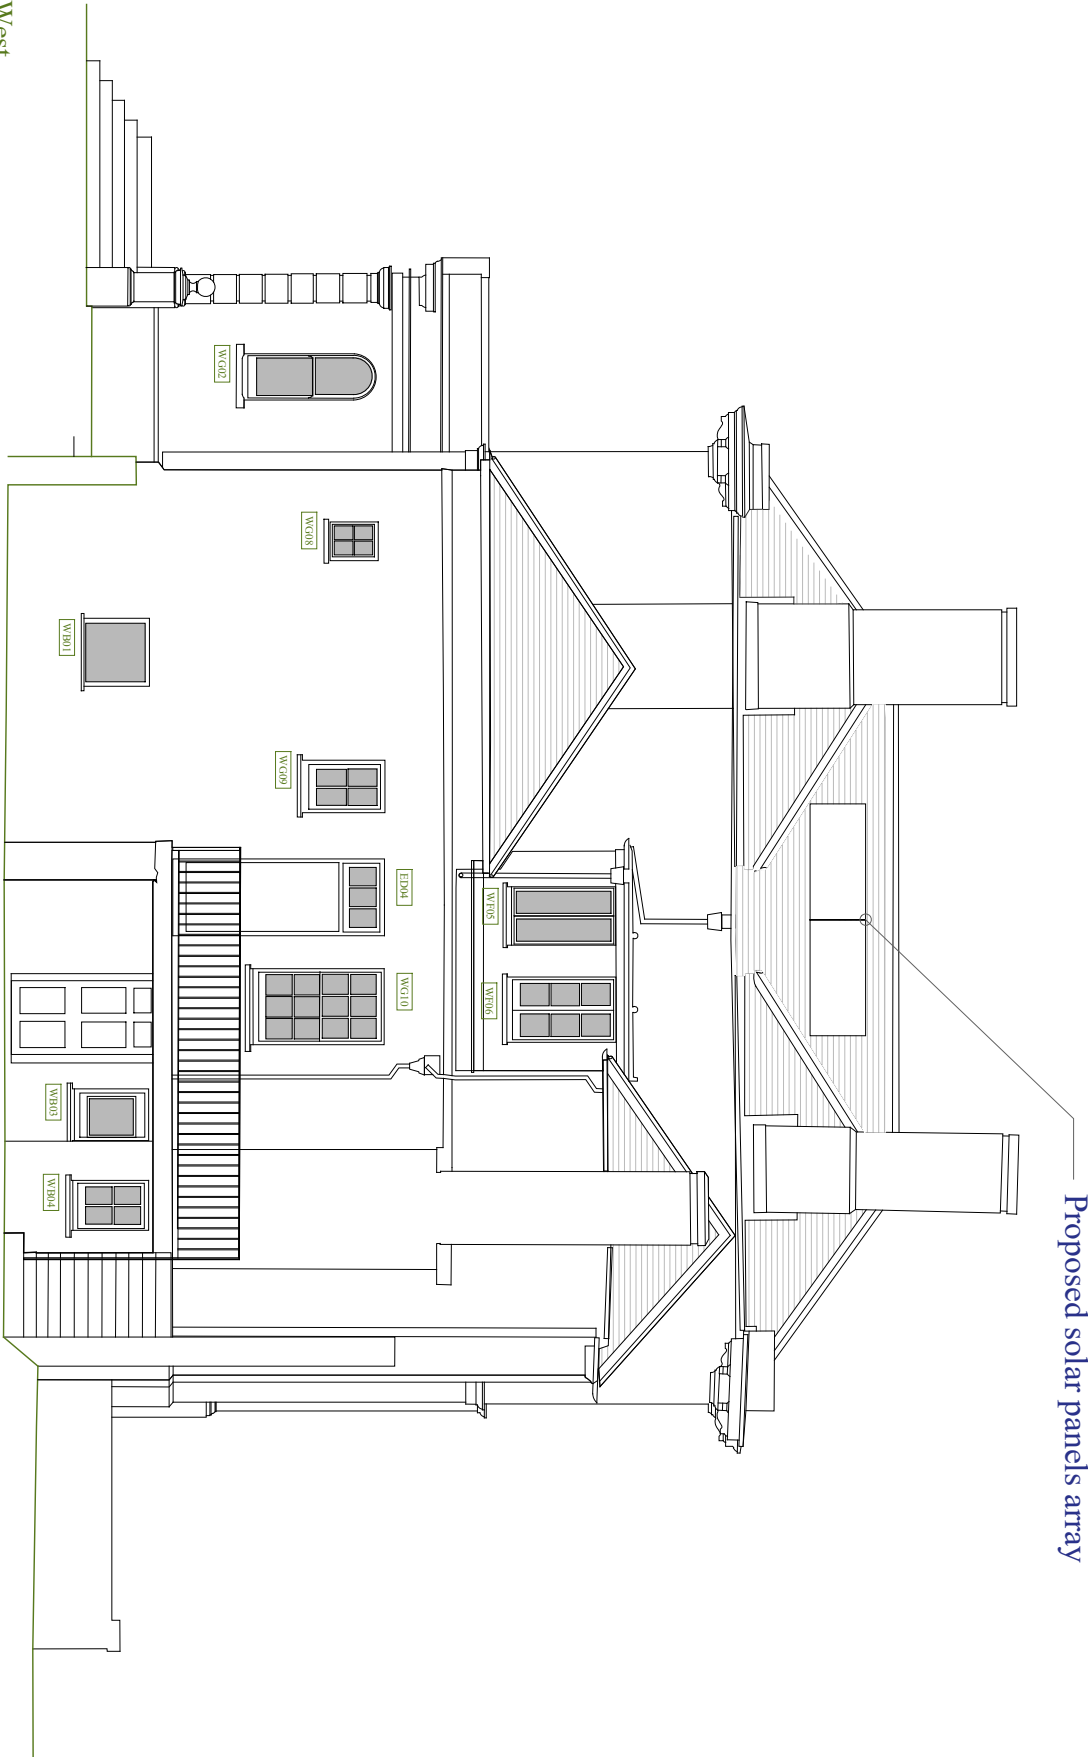

Proposed solar panels array

West
1:100 PROPOSED

This drawing is the copyright of Manorwood Construction Ltd but may be used for planning purposes by the client and its advisers without breach of copyright.

Do not scale from this drawing unless for Local Authority planning purposes.


All dimensions must be checked on site prior to commencement of works.

Construction (Design and Management) Regulations 2015

This drawing is intended for Planning purposes only and as such does not highlight residual design related health and safety risks.

This information can be provided on request; however, it is anticipated that the design team will be responsible for identifying during the detailed Building Regulations or construction design team Status and prior to construction works commencing on site.

All responsibilities and duties of Principle Designer as stated within the above regulations now revert to the client unless Manorwood are appointed to undertake the Building Regulations or construction drawings.

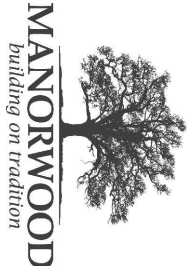

Suite 114
26 The Hornet
Chichester
West Sussex
PO19 1BB
t43 01243 201 102
email: enquiries@manorwood.co.uk
web: www.manorwood.co.uk

Address

Shermanbury Place, Brighton Rd,
Horsham RH12 5HP

Drawing No. 2405SH_R0_101

Scale @ A2 1:100

Job No. 2405SH_R0

Drawn By VM

Checked By BK

Drawn On 09.02.2026

Issued On 09.02.2026

Status Existing and Proposed

Drawing East and West

Submission Planning

Revision 000

