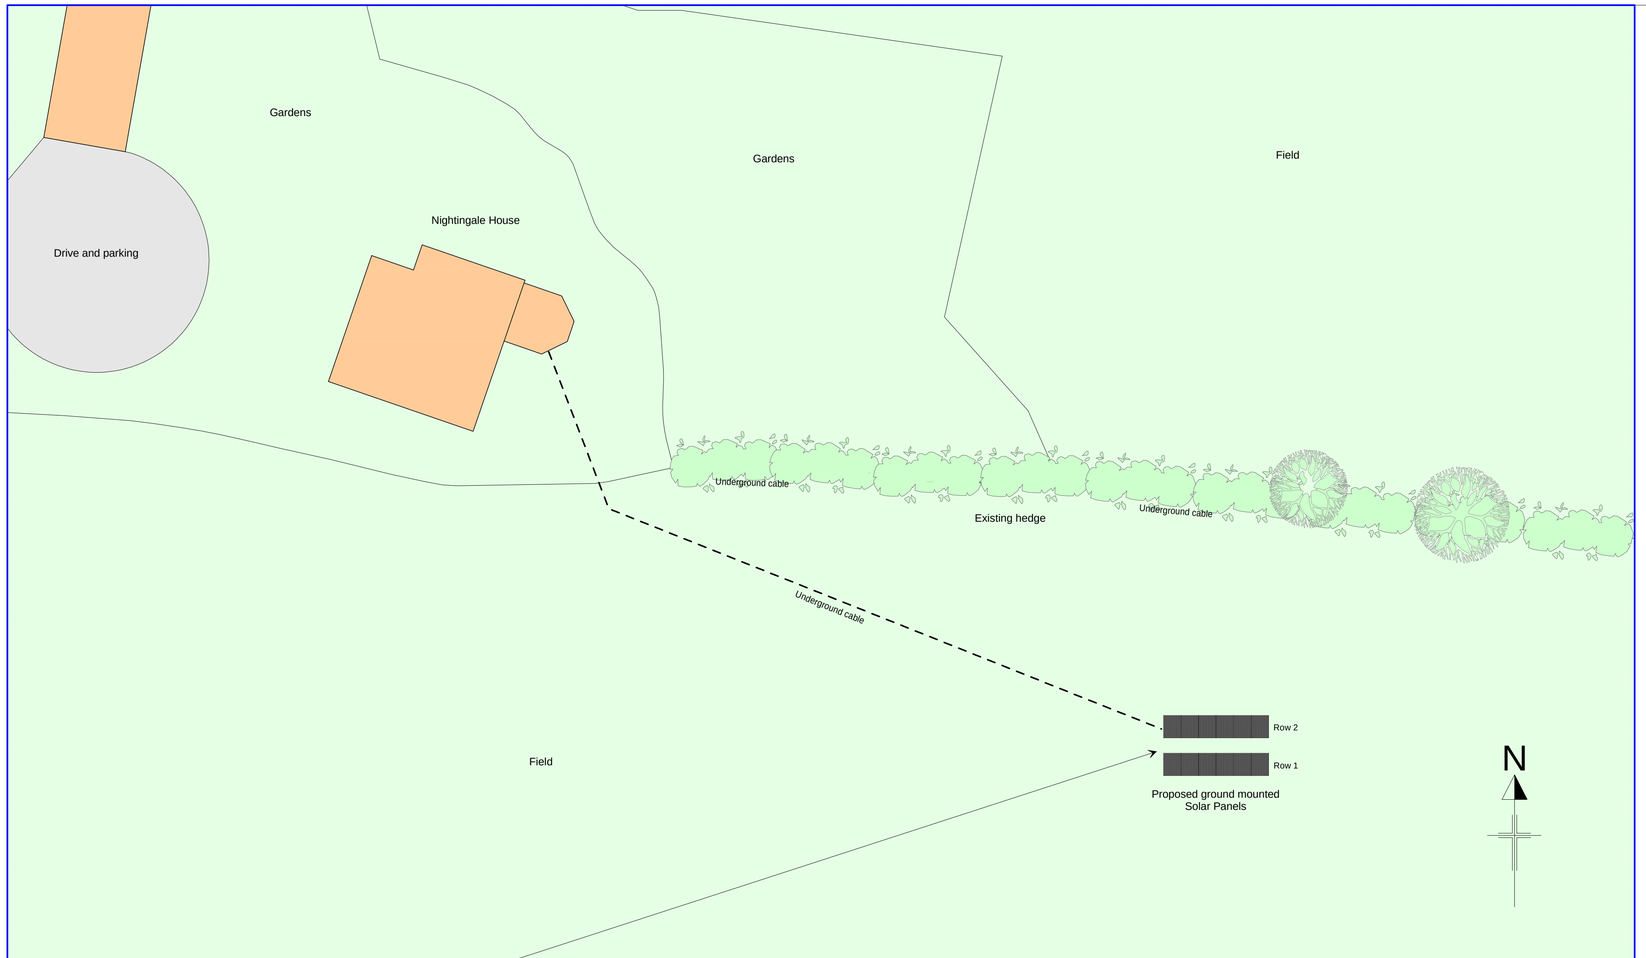

SITE PLAN
SCALE 1:200

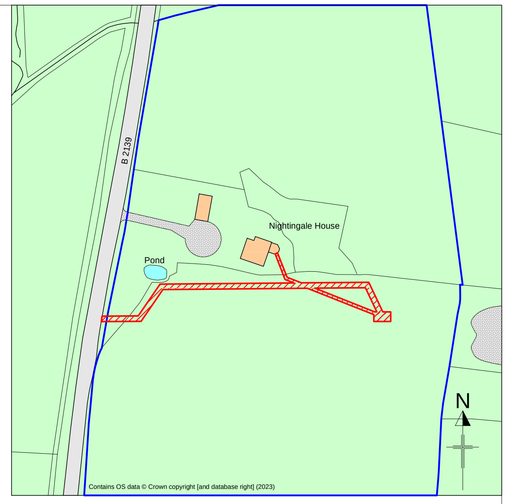

0m 50m 100m

LOCATION PLAN
SCALE 1:1250

0.00m 1.00m 2.00m 3.00m 4.00m 5.00m 6.00m 7.00m 8.00m 9.00m 10.00m

Scale 1:100

0.00m 1.00m 2.00m 3.00m 4.00m 5.00m 6.00m 7.00m 8.00m 9.00m 10.00m

Scale 1:200

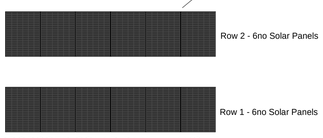

PROPOSED SOLAR PANEL LAYOUT
SCALE 1:100

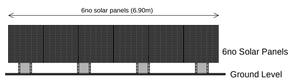

SOUTH ELEVATION
SCALE 1:100

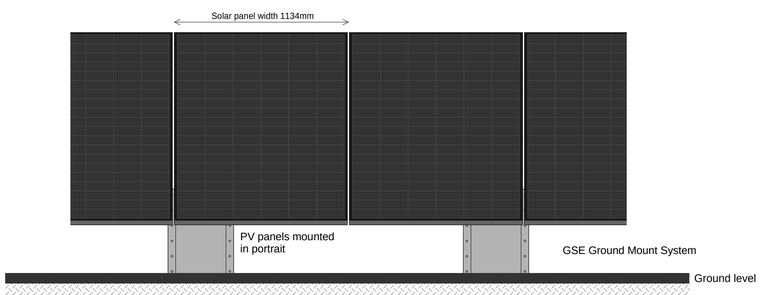

FRONT (SOUTH) ELEVATION
SCALE 1:20

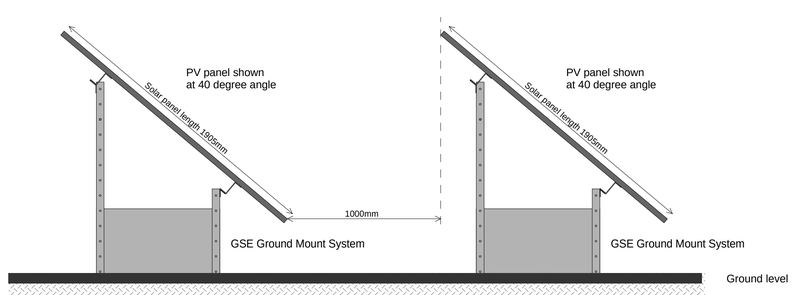

SIDE ELEVATION (EAST)

Revisions
a) Underground cable run added - 14/02/2024
b) Underground cable run moved - 17/09/2024

PROPOSED 12 GROUND MOUNTED SOLAR PANELS AT NIGHTINGALE HOUSE COOLHAM ROAD HORSHAM WEST SUSSEX RH13 8QE

GROUND MOUNTED SOLAR PANEL DETAILS AND SITE PLAN

Client
PROJECT SOLAR UK

Page size
A1

Date: November 2023 Scale: 1:20, 1:100, 1:200 Drawing No 68008/01b

Brian Newman - Planning and Building Consultant
Autumn Lodge
Catton
Hexham
Northumberland
NE47 9QS
01434 683401
email brian@ineedplanningpermission.co.uk
www.ineedplanningpermission.co.uk