


Condition 3:

Pre-Commencement Condition: No development shall commence until a drainage strategy detailing the proposed means of foul and surface water disposal has been submitted to and approved in writing by the Local Planning Authority. The development shall be carried out in accordance with the approved scheme.

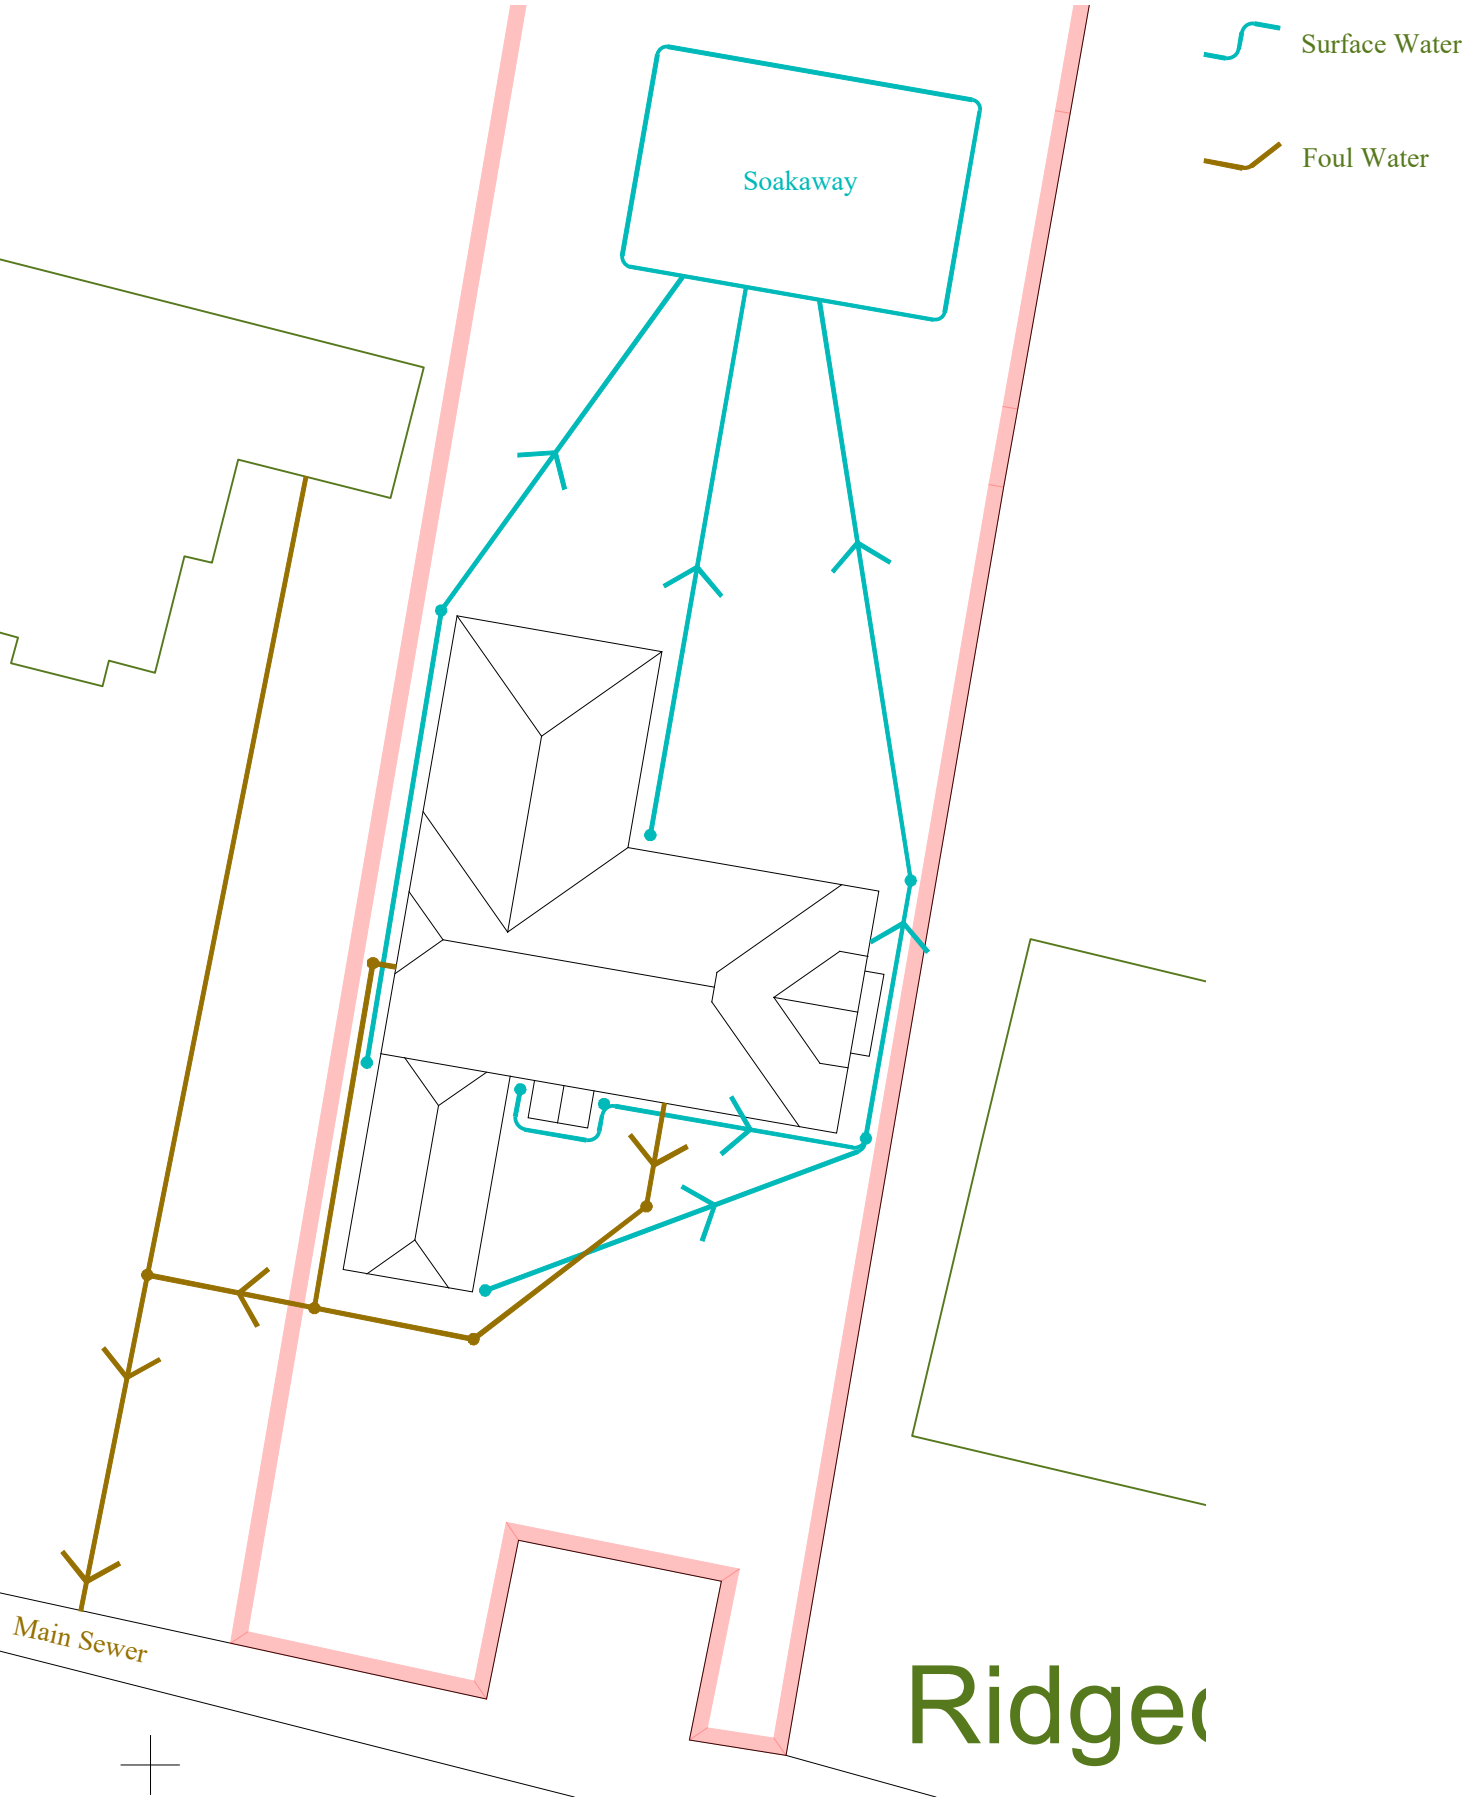

Block Plan
1:200 | EXISTING

Condition 4:

Pre-Commencement (Slab Level) Condition: No development above ground floor slab level of any part of the development hereby permitted shall take place until a schedule of materials and finishes and colours to be used for external walls, windows and roofs of the approved building(s) has been submitted to and approved by the Local Planning Authority in writing and all materials used in the construction of the development hereby permitted shall conform to those approved.



This drawing is the copyright of Manorwood Construction Ltd but may be used for planning purposes by the Local Authority without breach of copyright.

Do not scale from this drawing unless for Local Authority planning purposes.

All dimensions must be checked on site prior to commencement of works.

Construction (Design and Management) Regulations 2015

This drawing is intended for Planning purposes only and as such does not highlight residual design related health and safety risks.

This information can be provided on request; however, it is anticipated that the full extent of residual risks will be identified during the detailed Building Regulations or construction design phase and prior to construction works commencing on site.

All responsibilities and duties of Principle Designer as stated within the above regulations now revert to the client unless Manorwood are appointed to undertake Building Regulations or construction drawings.



Suite 114
26 The Hornet
Chichester
West Sussex
PO19 7BB

tel: 01243 201 102
email: enquiries@manorwood.co.uk
web: www.manorwood.co.uk

Address

Jandola, New Hall Lane, Small Dole, Henfield, BN5 9YH

Drawing No. 2302JA_R0_Con3+4

Scale @ A3 1:200

Job No. 2302JA_R0

Drawn By MD

Checked By BK

Drawn On 31.03.2023

Issued On 31.03.2023

Drawing Conditions 3 + 4

Status Planning

Revision

00 31.03.2023



Indicative: 0.0°

