


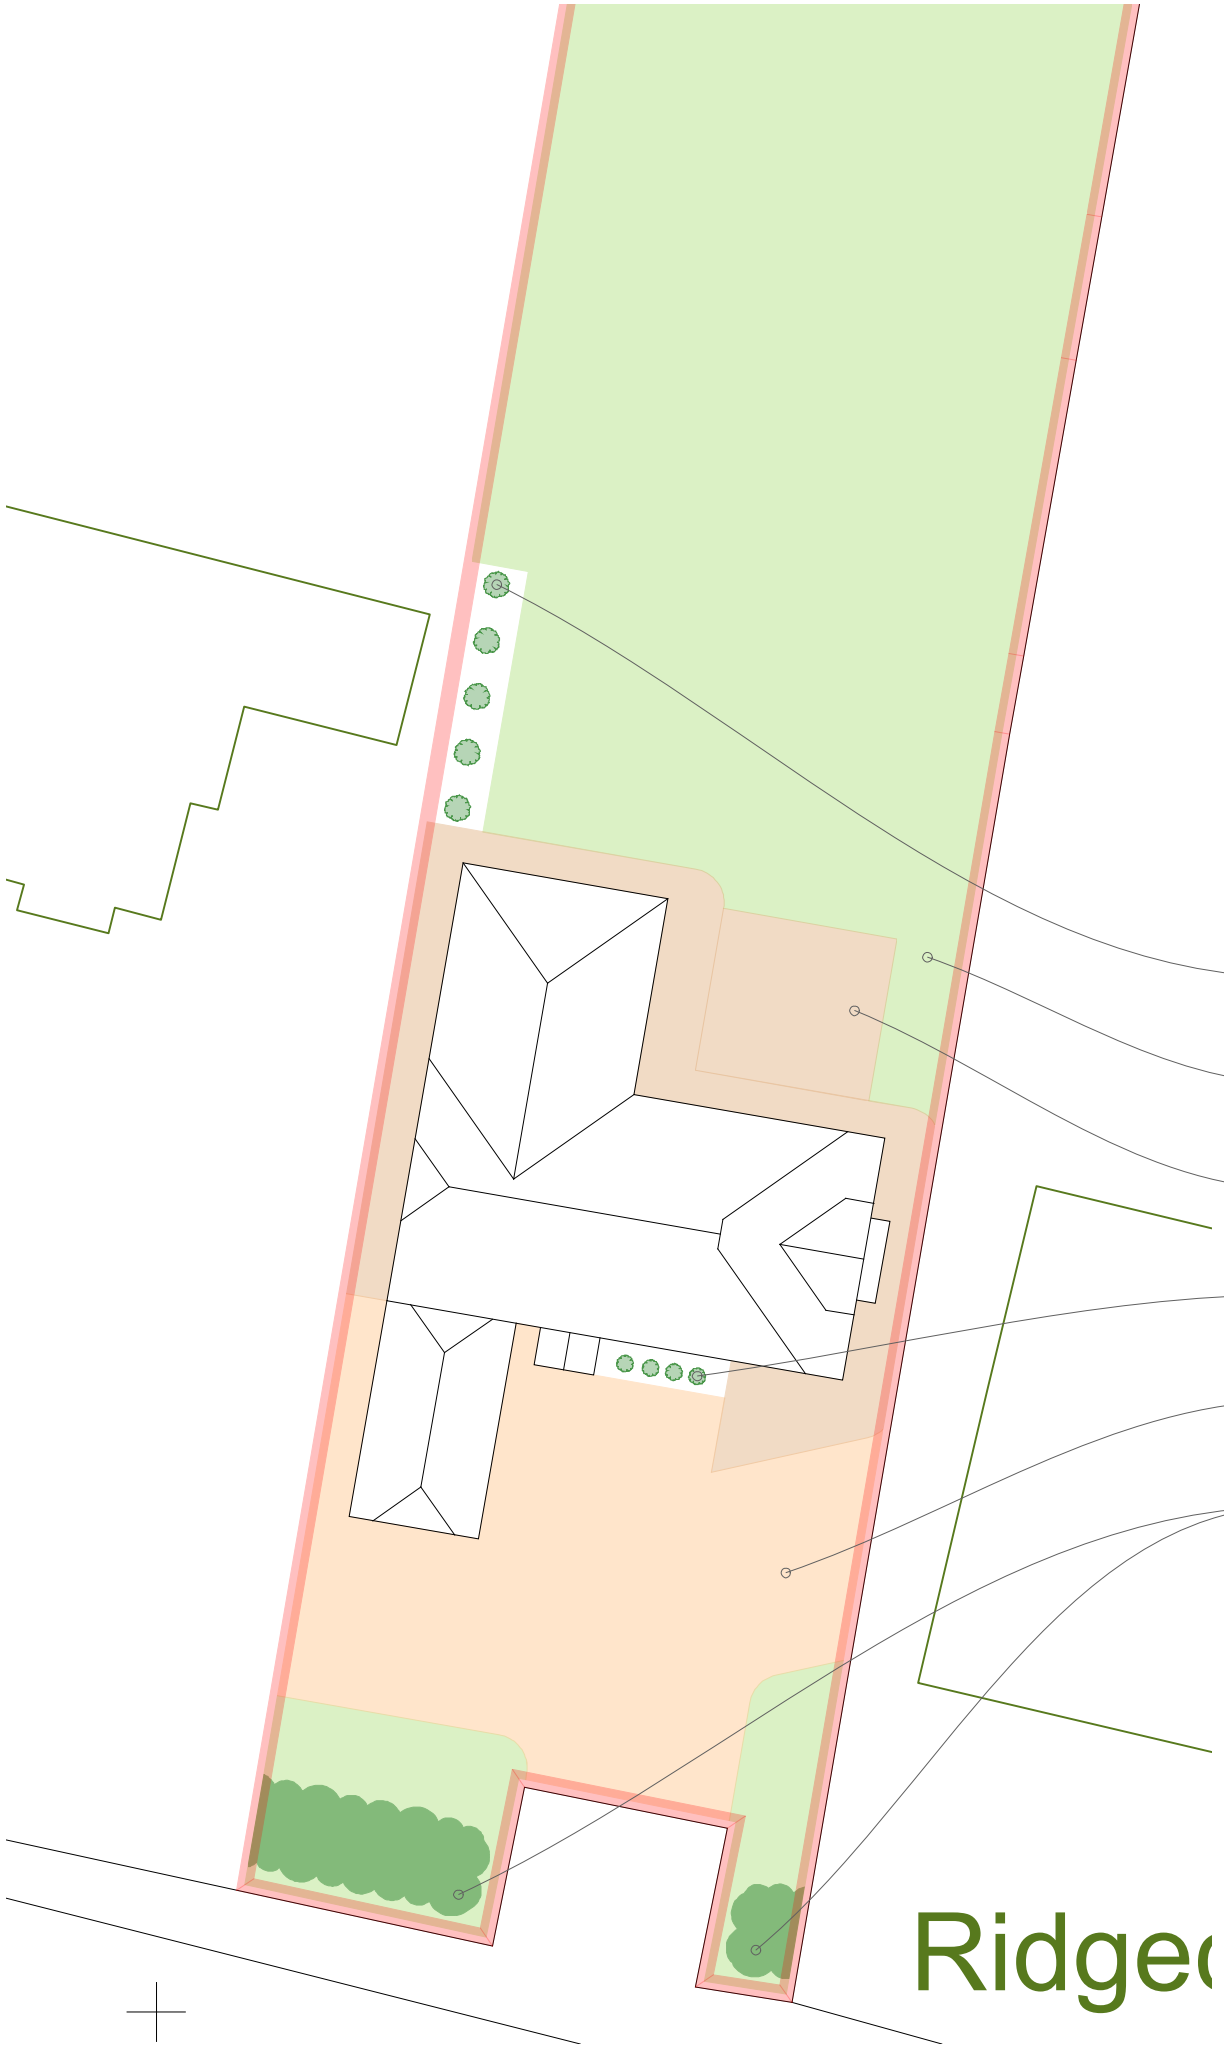

Condition 6:

Pre-Occupation Condition: Prior to the first occupation of any part of the development hereby permitted, full details of all hard and soft landscaping works shall have been submitted to and approved, in writing, by the Local Planning Authority. The details shall include plans and measures addressing the following:

Details of all existing trees and planting to be retained.

Details of all proposed trees and planting, including schedules specifying species, planting size, densities and plant numbers and tree pit details.

Details of all hard surfacing materials and finishes.

Details of all boundary treatments.

The approved landscaping scheme shall be fully implemented in accordance with the approved details within the first planting season following the first occupation of any part of the development. Unless otherwise agreed as part of the approved landscaping, no trees or hedges on the site shall be wilfully damaged or uprooted, felled/removed, topped or lopped without the previous written consent of the Local Planning Authority until 5 years after completion of the development. Any proposed planting, which within a period of 5 years, dies, is removed, or becomes seriously damaged or diseased shall be replaced in the next planting season with others of similar size and species unless the Local Planning Authority gives written consent to any variation.

Juvenile Bay Trees

Grass 'Medallion' turf

Indian Sandstone

Juvenile Bay Trees

10mm shingle 'Gold Blend'

Existing native hedge retained



Block Plan

1:200 EXISTING

This drawing is the copyright of Manorwood Construction Ltd but may be used for planning purposes by the Local Authority without breach of copyright.

Do not scale from this drawing unless for Local Authority planning purposes.

All dimensions must be checked on site prior to commencement of works.

Construction (Design and Management) Regulations 2015

This drawing is intended for Planning purposes only and as such does not highlight residual design related health and safety risks.

This information can be provided on request; however, it is anticipated that the full extent of residual risks will be identified during the detailed Building Regulations or construction design phase and prior to construction works commencing on site.

All responsibilities and duties of Principle Designer as stated within the above regulations now revert to the client unless Manorwood are appointed to undertake Building Regulations or construction drawings.



Suite 114
26 The Hornet
Chichester
West Sussex
PO19 7BB

tel: 01243 201 102
email: enquiries@manorwood.co.uk
web: www.manorwood.co.uk

Address

Jandola, New Hall Lane, Small Dole, Henfield, BN5 9YH

Drawing No. 2302JA_R0_Con6

Scale @ A3 1:200

Job No. 2302JA_R0

Drawn By MD

Checked By BK

Drawn On 31.03.2023

Issued On 31.03.2023

Drawing Condition 6

Status Planning

Revision

00 31.03.2023



Indicative: 0.0°

