


1 Existing front elevation
1 : 100



2 Existing rear elevation
1 : 100

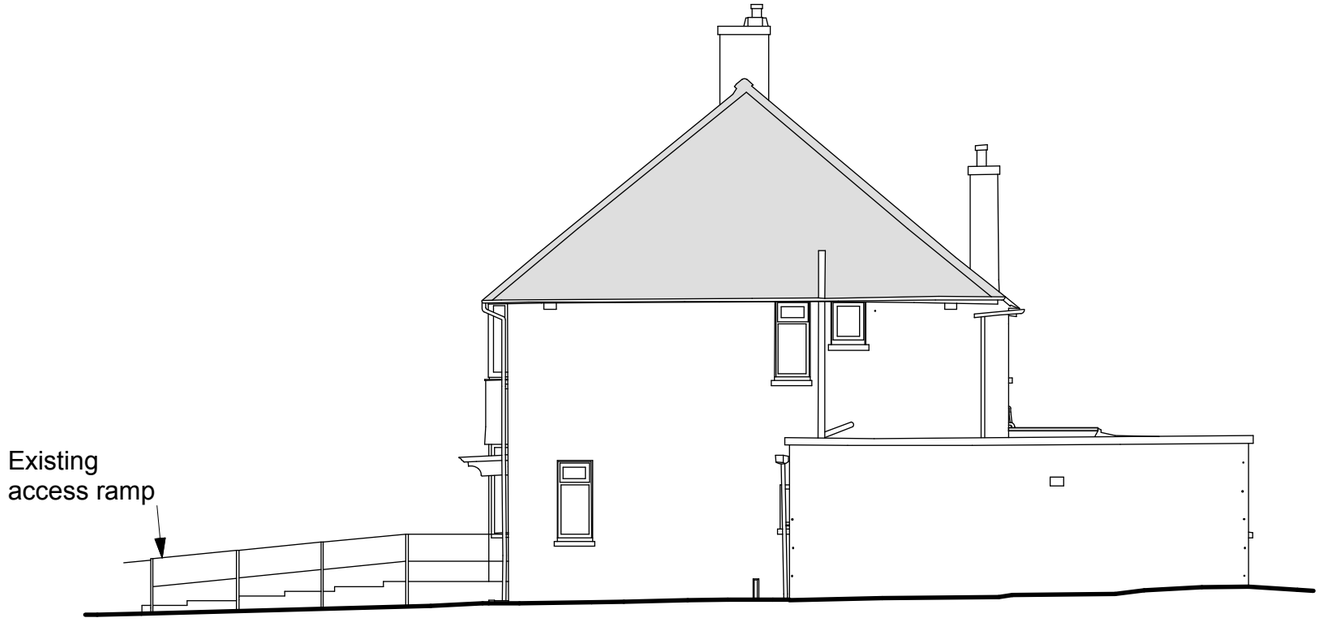

3 Existing side elevation
1 : 100

0m 1 2 3 4 5

Existing Elevations

Address: 83 Macleod Road, Horsham, RH13 5JG

Scale: 1:100 at A3

ALL DIMENSIONS TO BE CHECKED ON SITE.

Drawing No: 24.04.24_83 Macleod Road, Rh12 5JG

AP Sheet 1 of 1 24.04.2024