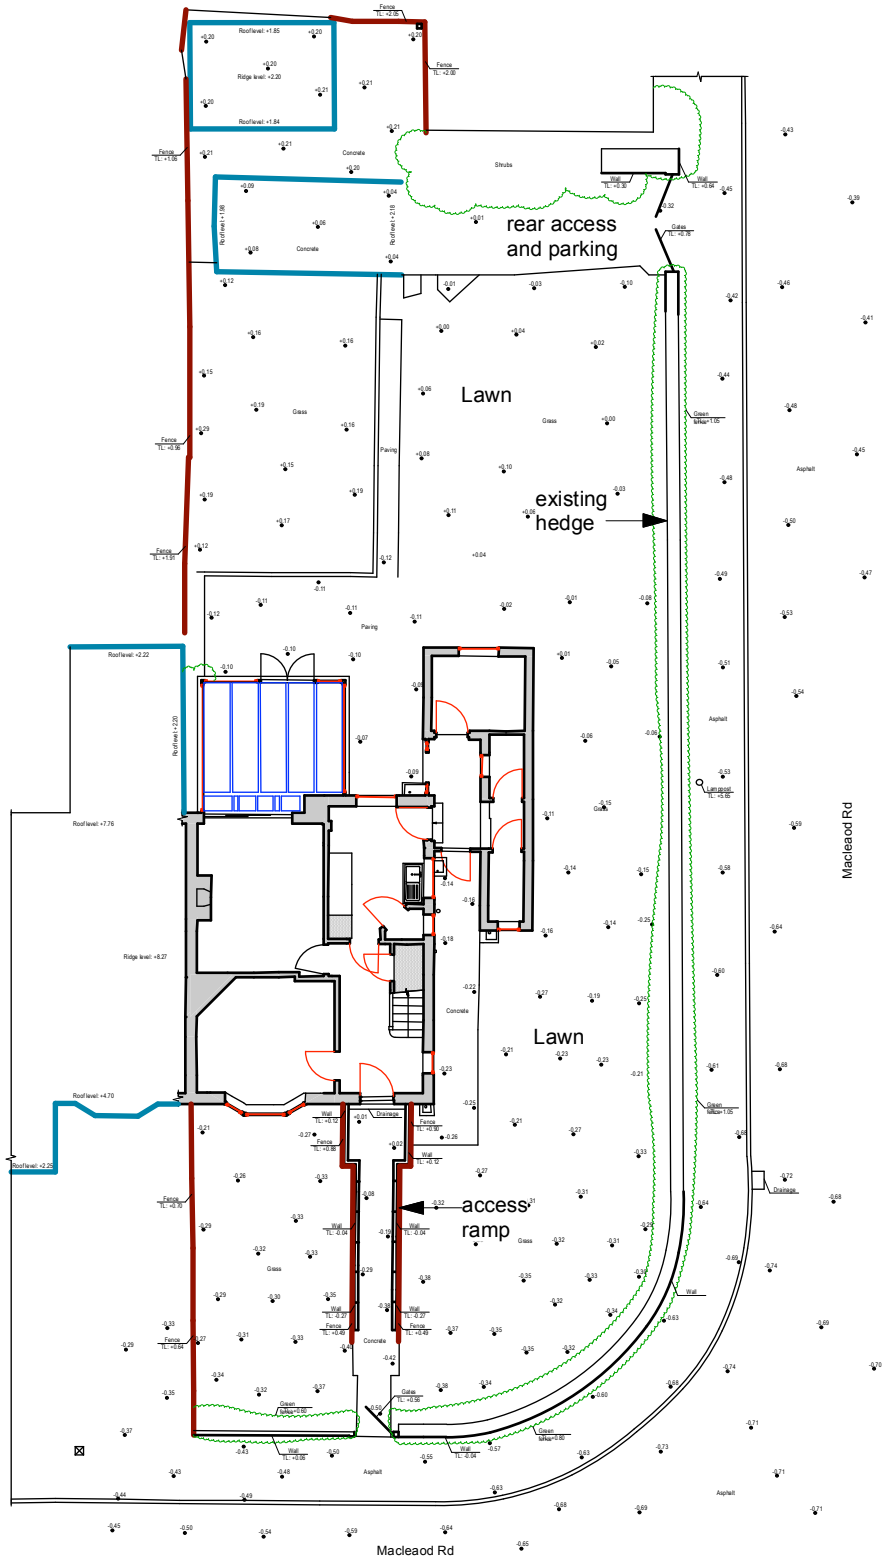


0m 1m 5m 10m

Existing Situation Plan

ALL DIMENSIONS TO BE CHECKED ON SITE.

Address: 83 Macleod Road, Horsham, RH13 5JG

Drawing No: 24.02.26_83 Macleod Road, Rh12 5JG

Scale: 1:200 at A4

AP

Sheet 1 of 1

26.02.2024