

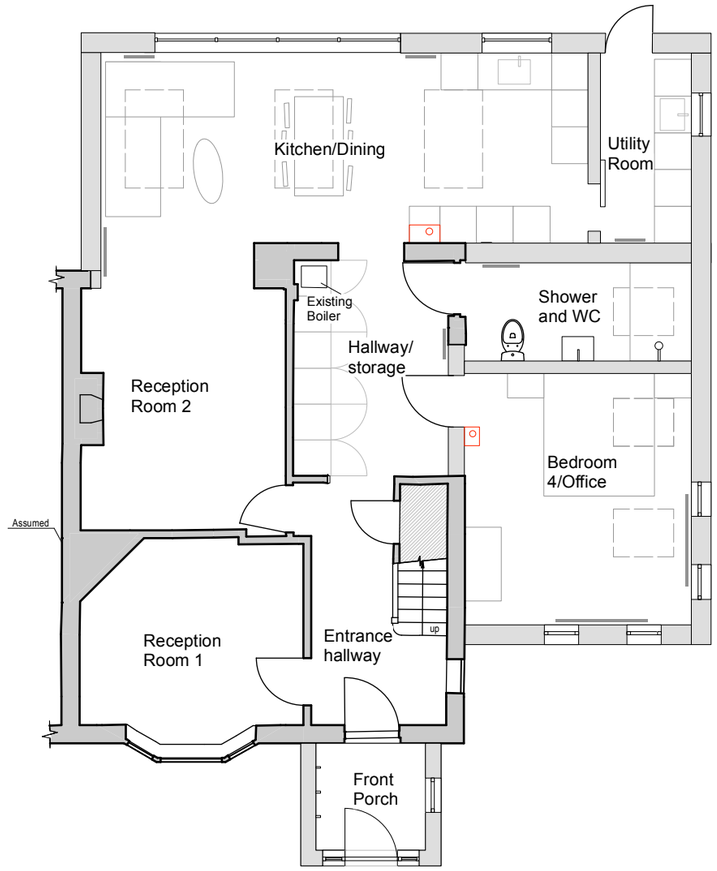


1 Floor Plan
Scale: 1:100

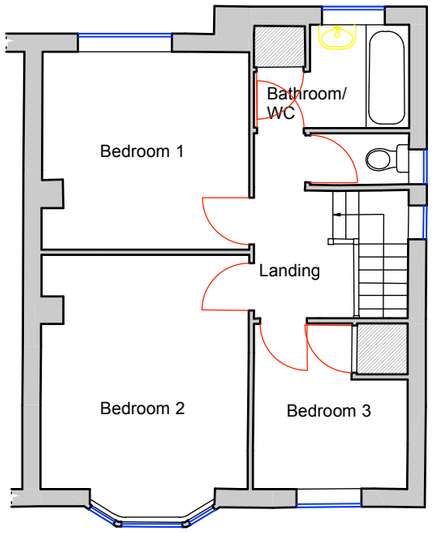

2 Proposed First Floor (as existing)
Scale: 1:100

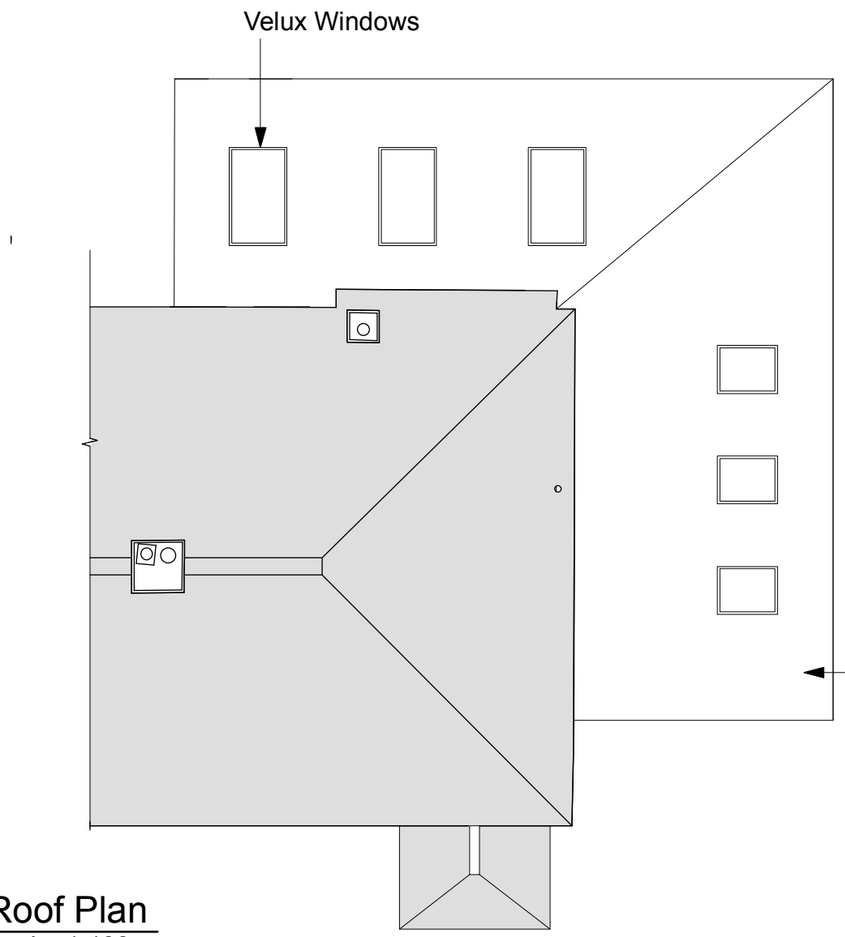

3 Roof Plan
Scale: 1:100

0m 1 2 3 4 5

Proposed Ground,First Floor and Roof Plans

Address: 83 Macleod Road, Horsham, RH13 5JG

Scale: 1:100 at A3

ALL DIMENSIONS TO BE CHECKED ON SITE.

Drawing No: 24.04.24_83 Macleod Road, Rh12 5JG

AP Sheet 1 of 1 24.04.2024