
Existing wall and shrubs within property boundary to be removed
in order to widen access to garden.
New Fence Post and Gate to be installed.

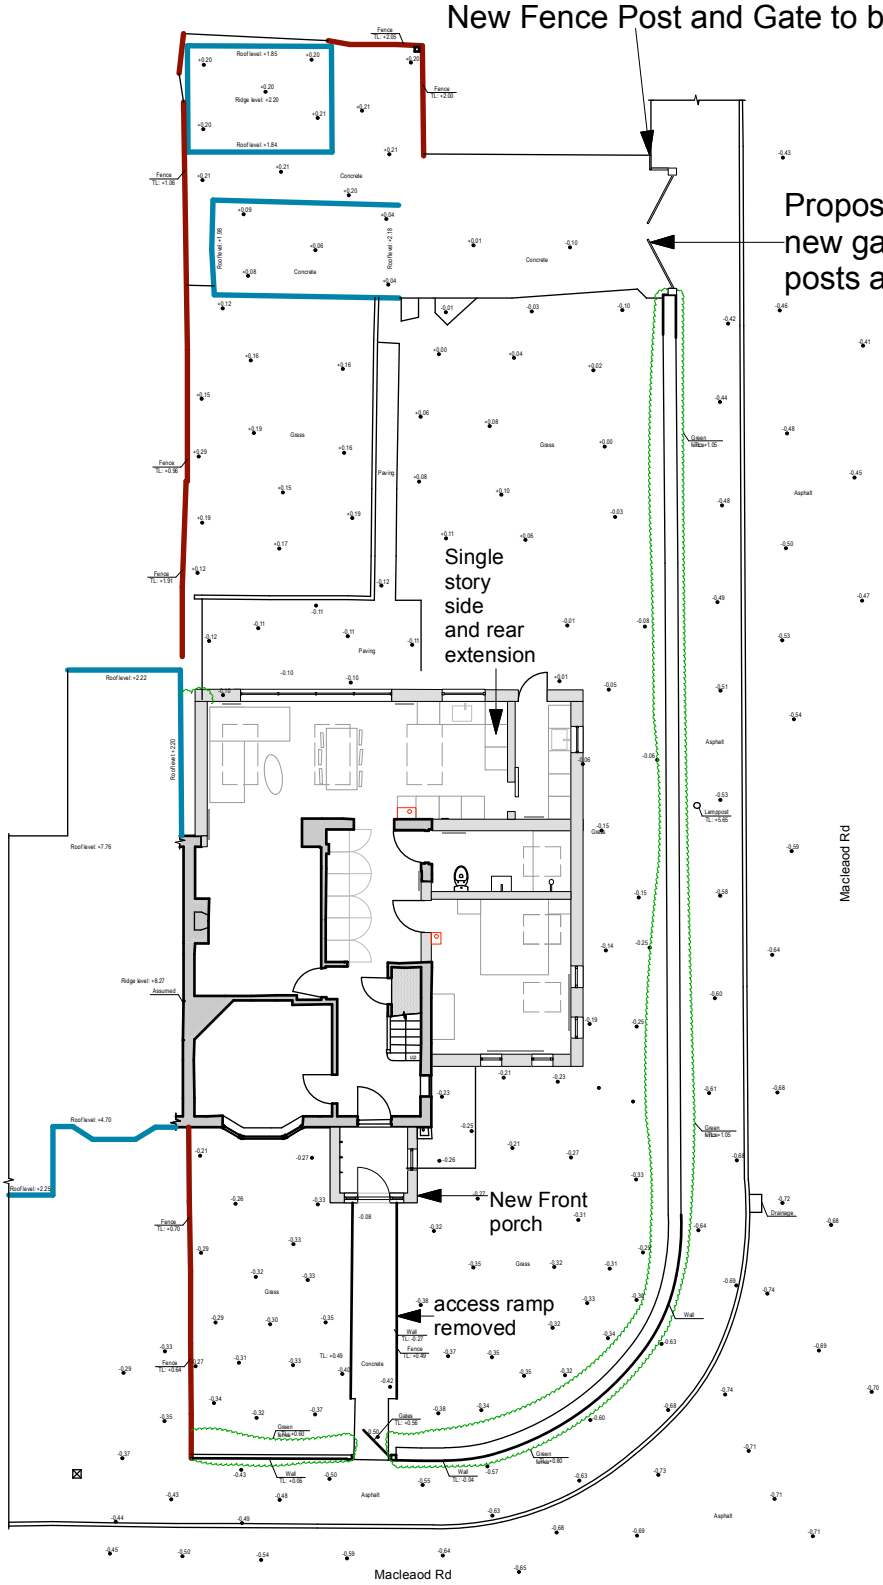

0m 1m 5m 10m

Proposed Situation Plan

ALL DIMENSIONS TO BE CHECKED ON SITE.

Address: 83 Macleod Road, Horsham, RH13 5JG

Drawing No: 24.04.24_83 Macleod Road, Rh12 5JG

Scale: 1:200 at A4

AP

Sheet 1 of 1

24.04.2024