
ARTELIA INTERNATIONAL

NORTH

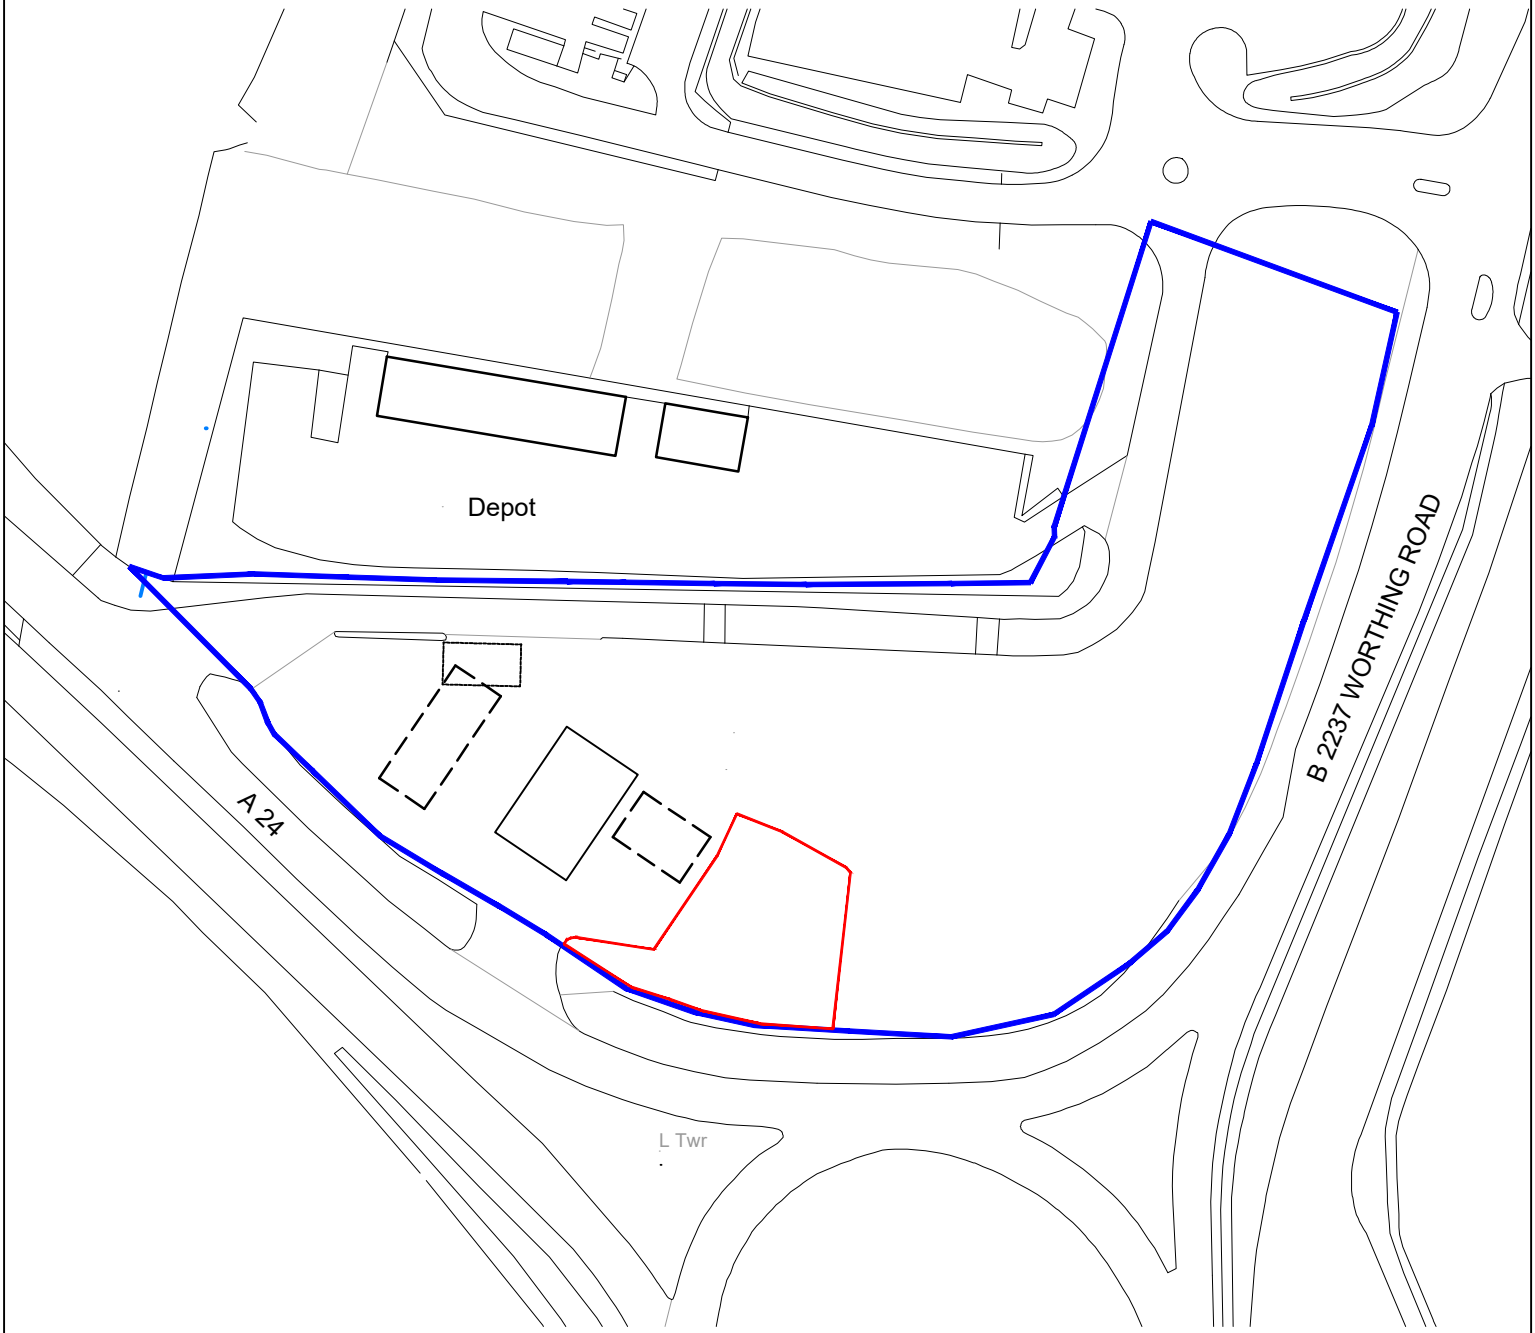

LOCATION PLAN @ 1:1250 SCALE

0 10 20 30 40 50
SCALE - METRES

REV	DATE		BY
A	20.02.26	Boundary amended to include all works including landscaping	DOD

PROJECT: SHELL HOP OAST
A24, HORSHAM
WEST SUSSEX, RH13 0AR

TITLE: SITE LOCATION PLAN

PLANNING

JENNINGS DESIGN
8 Feast Field, Horsforth, Leeds, West Yorkshire, LS18 4TJ
www.jennings-design.com 01274 395422 office@jennings-design.com

SHELL UK LIMITED
SHELL CENTRE
LONDON
SE1 7NA
UNITED KINGDOM

DRAWN BY :	CJW	SCALE :	1:1250 @ A4
DATE :	2025	PLOT DATE :	Feb 2025
CAD FILE :	J:\Drawings\Shell\G - L\Hop Oast Horsham\EVC 2023		

DWG No	10019007	00	2025	A