



NOTES

- Contractors must check all dimensions on site. Only figured dimensions are to be worked from. Discrepancies must be reported to the Architect or Engineer before proceeding. © This drawing is copyright.
- Reproduced from OS Stemap © by permission of Ordnance Survey on behalf of The Controller of Her Majesty's Stationery Office. © Crown Copyright 2008. All rights reserved. Licence number 100007126.
- Until technical approval has been obtained from the relevant authorities, all drawings are issued as preliminary and not for construction. Should the Contractor commence work prior to the approval being given it is a liability at their own risk.
- Wood's Hardwick cannot accept any discrepancies in terms of coordinates or any other information deciphered from .dmg files.
- The exact location and level of all existing sewers, drains and services are to be confirmed on site prior to the commencement of any works.
- All Drainage works to be in accordance with the Sewerage Sector Guidance, Design and Construction Guidance ("The Code") Approved Version 2.3, 11 November 2023.
- All works Highway works to be in accordance with West Sussex County Council Design Guide.

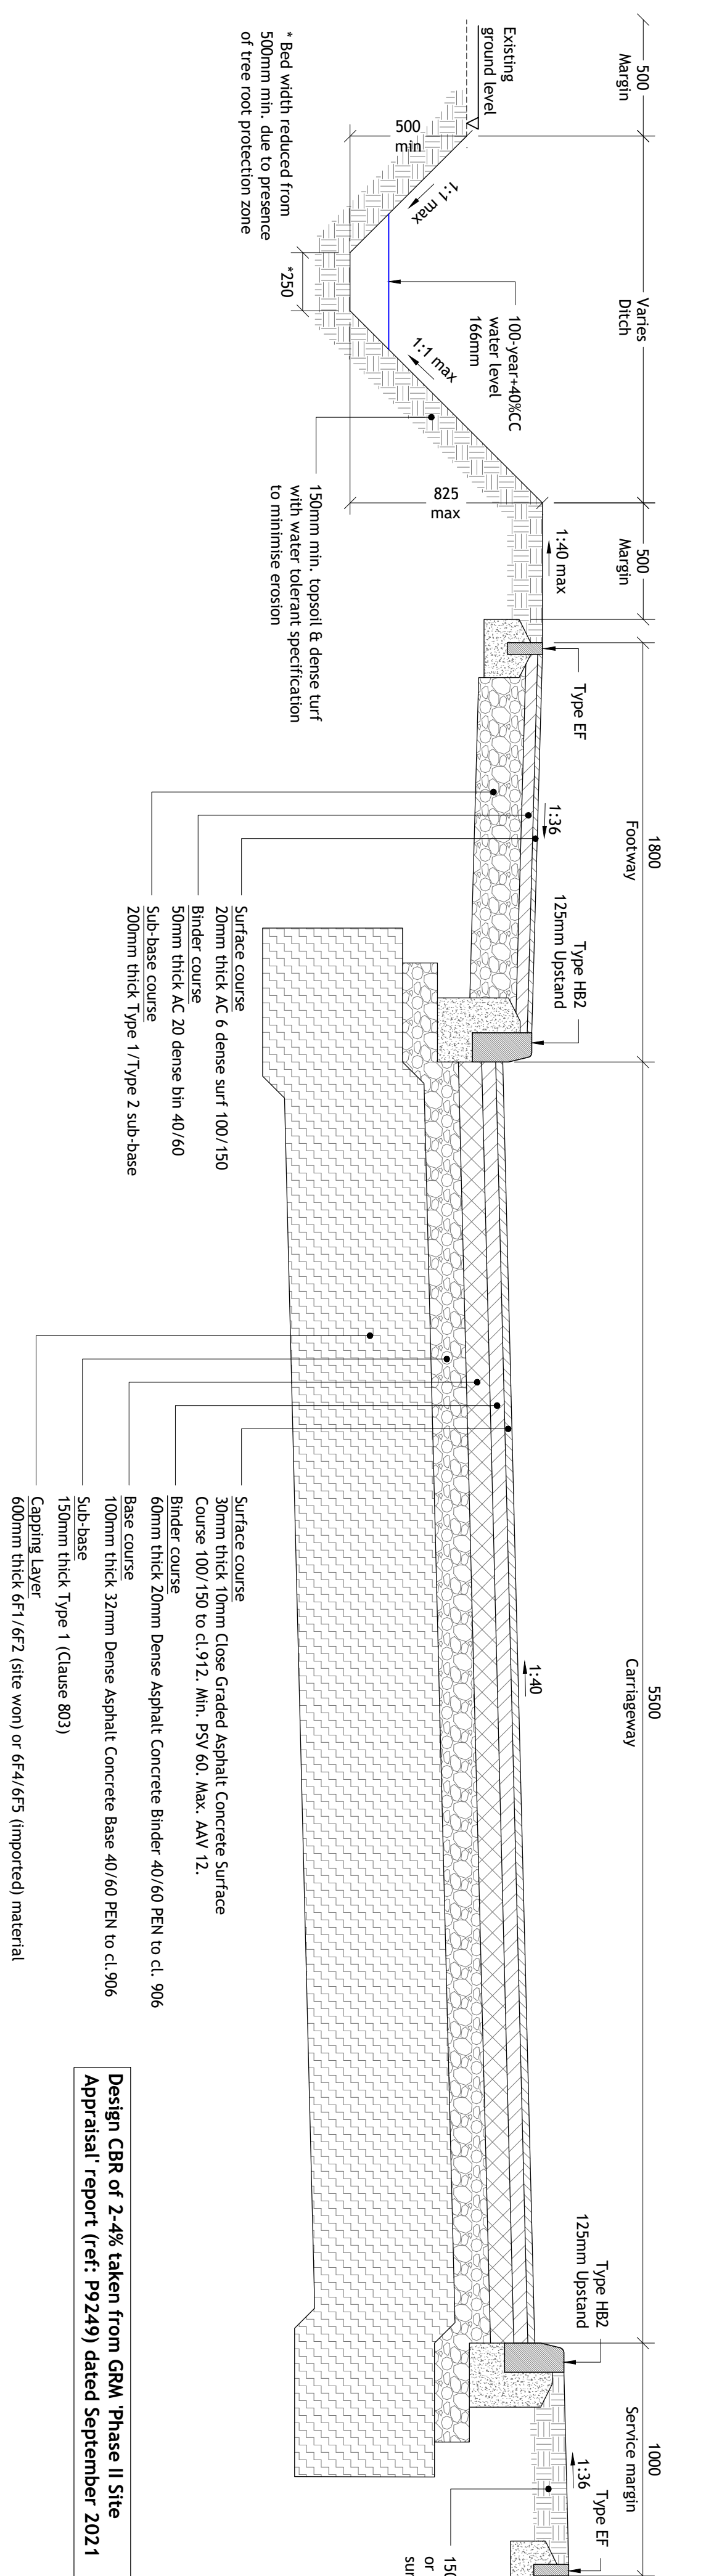


Carriageway Flexible Construction Detail - A

Scale 1:20

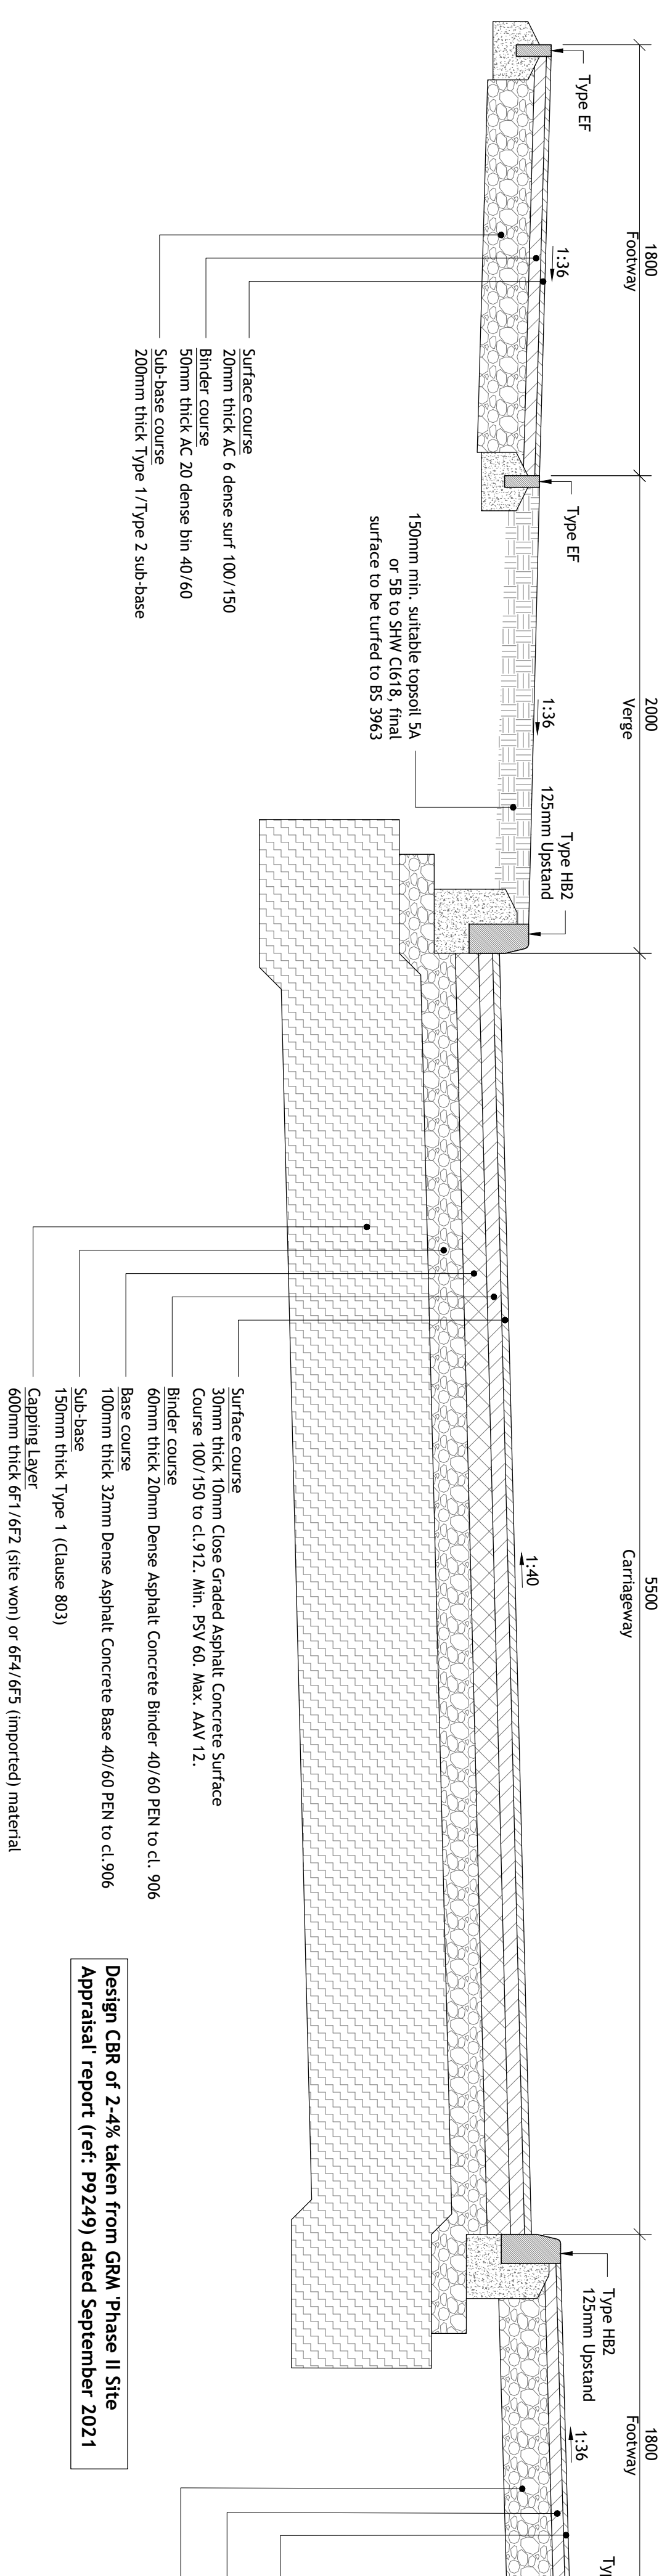


Carriageway Flexible Construction Detail - B

Scale 1:20

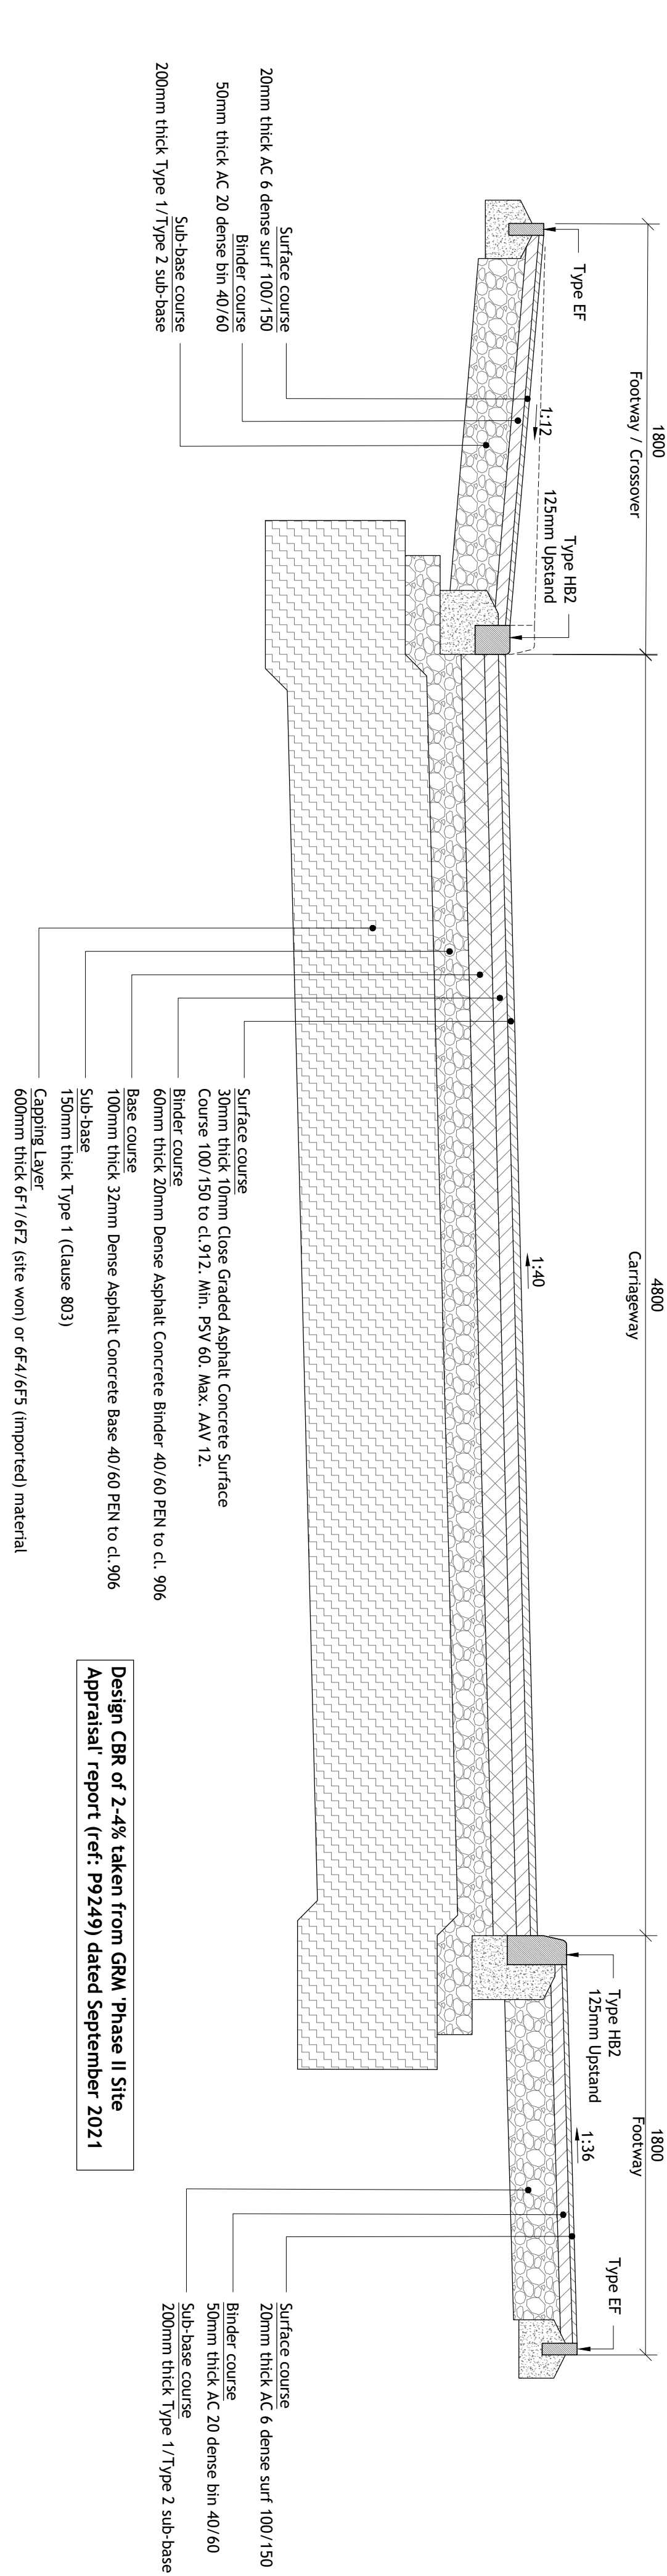


Carriageway Flexible Construction Detail - C

Scale 1:20

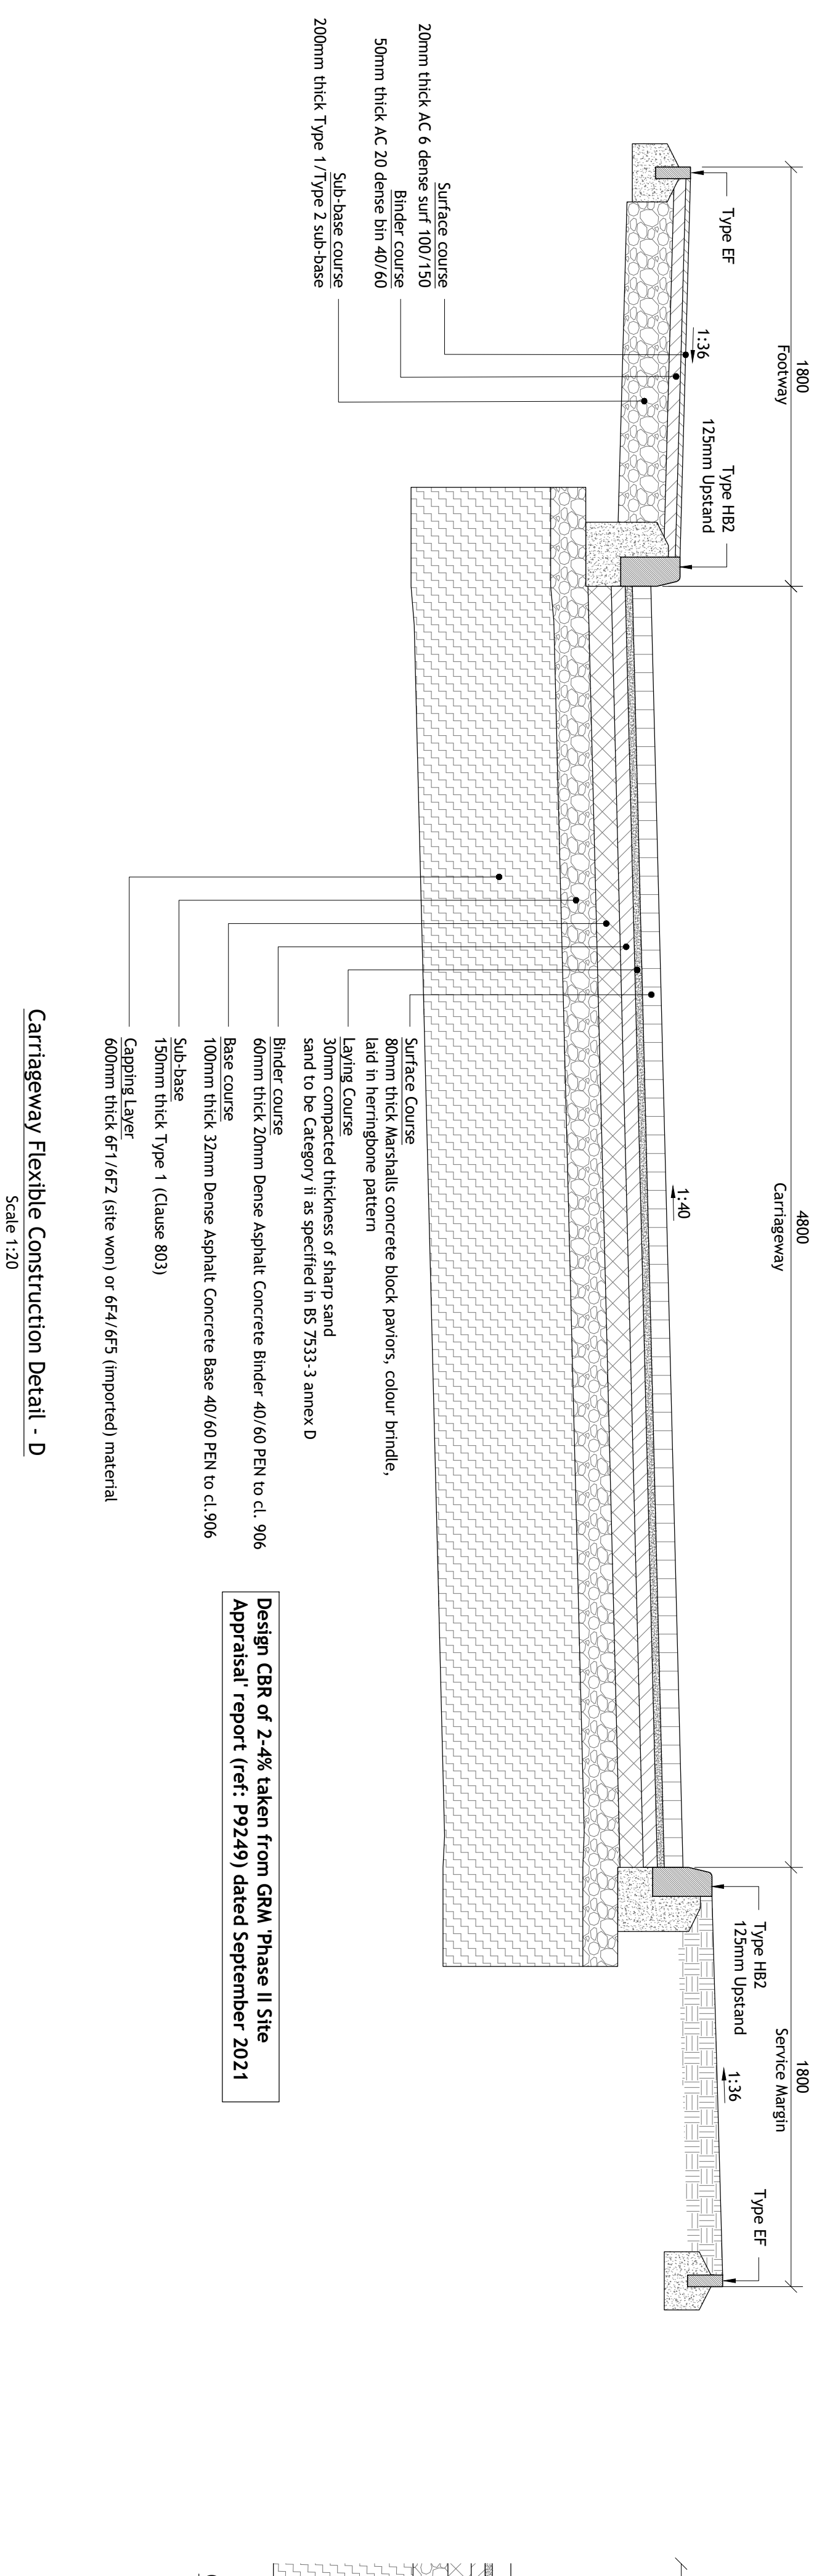


Carriageway Flexible Construction Detail - D

Scale 1:20

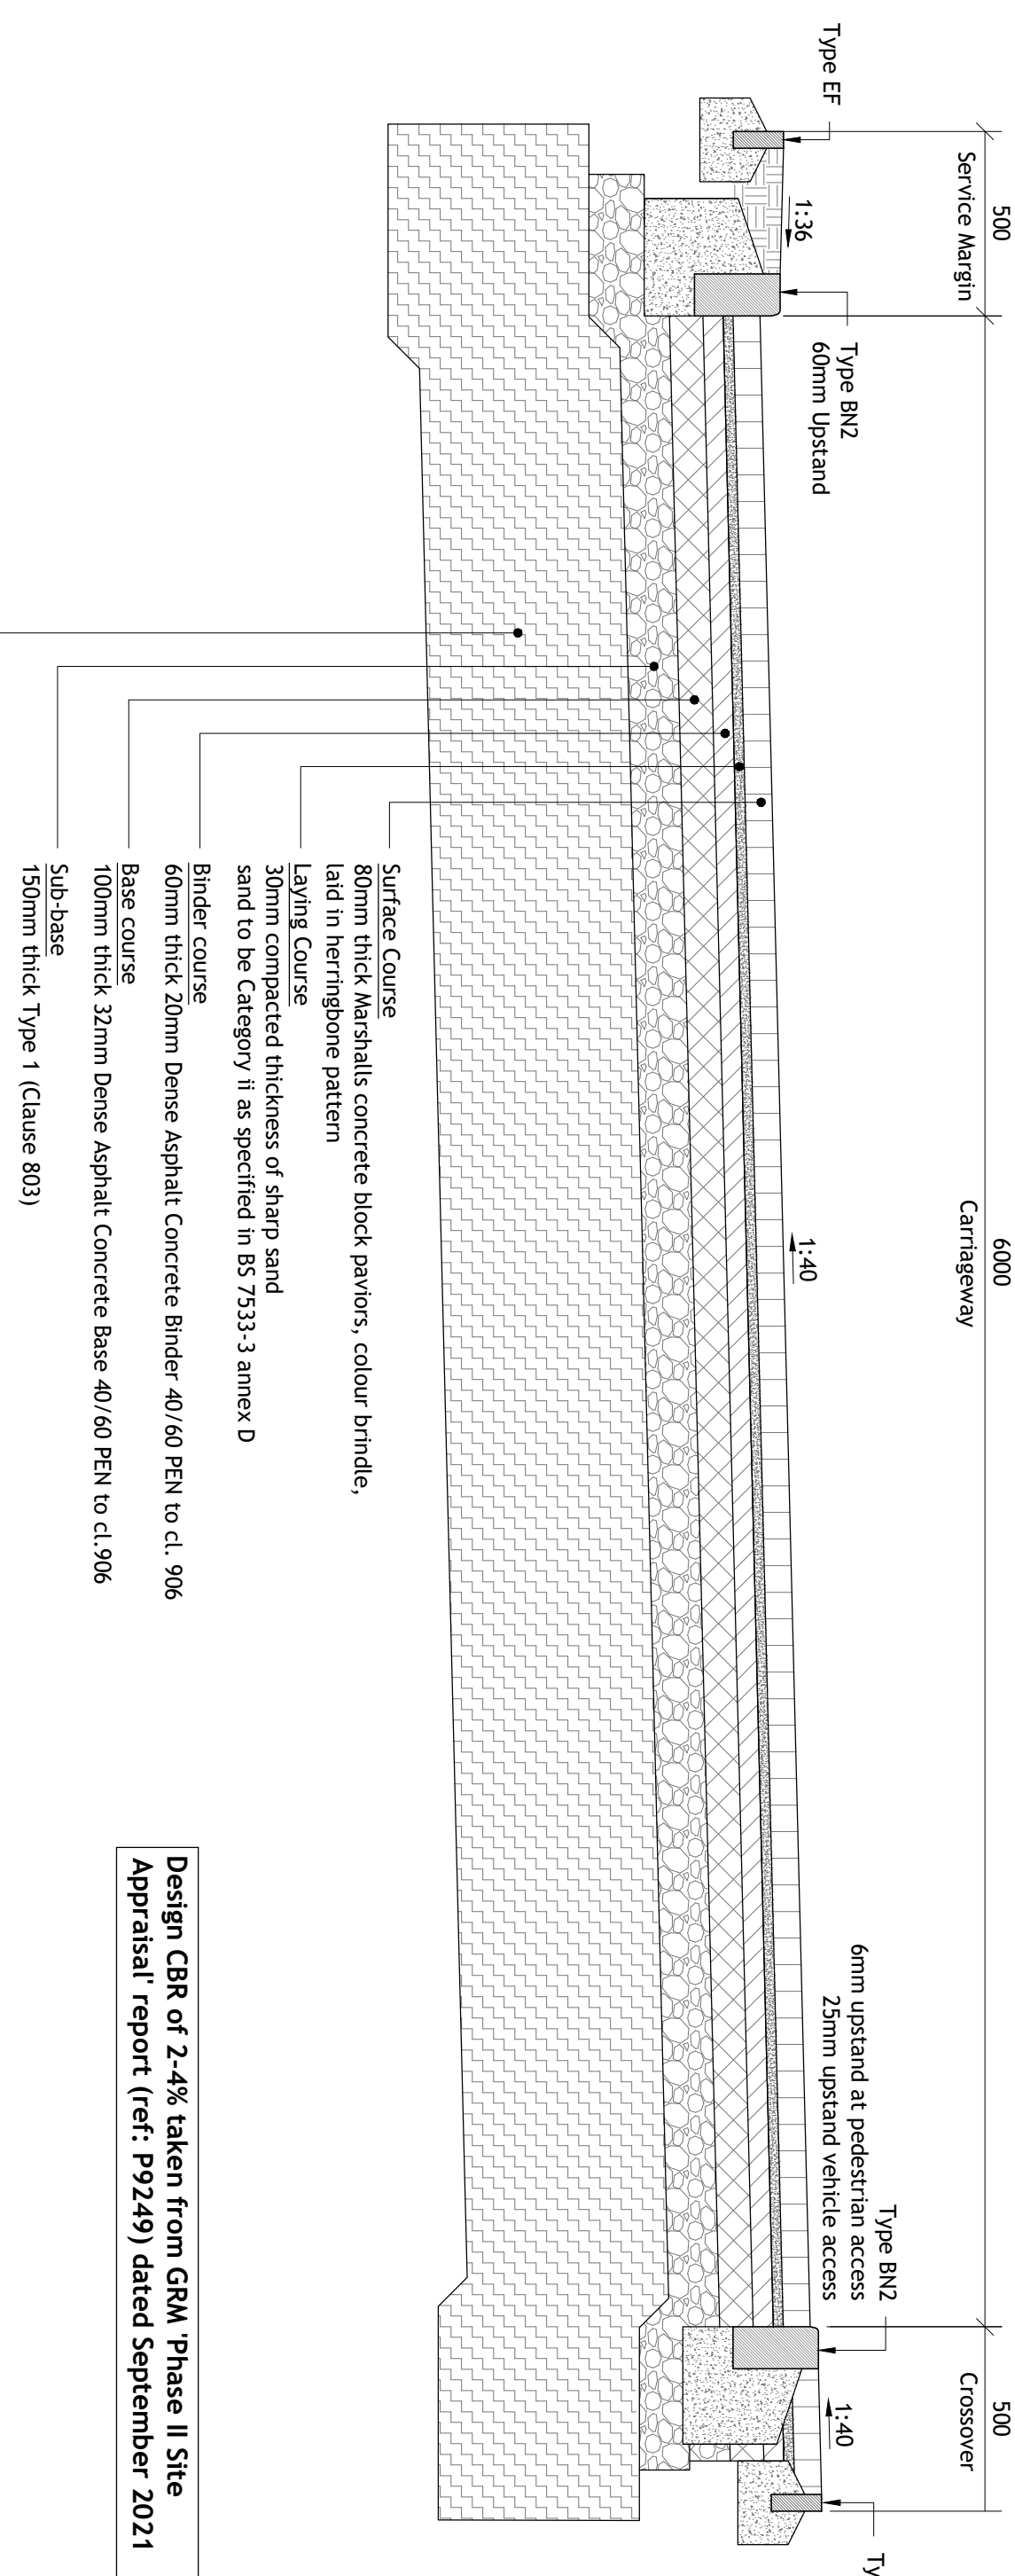


Carriageway Flexible Construction Detail - E

Scale 1:20

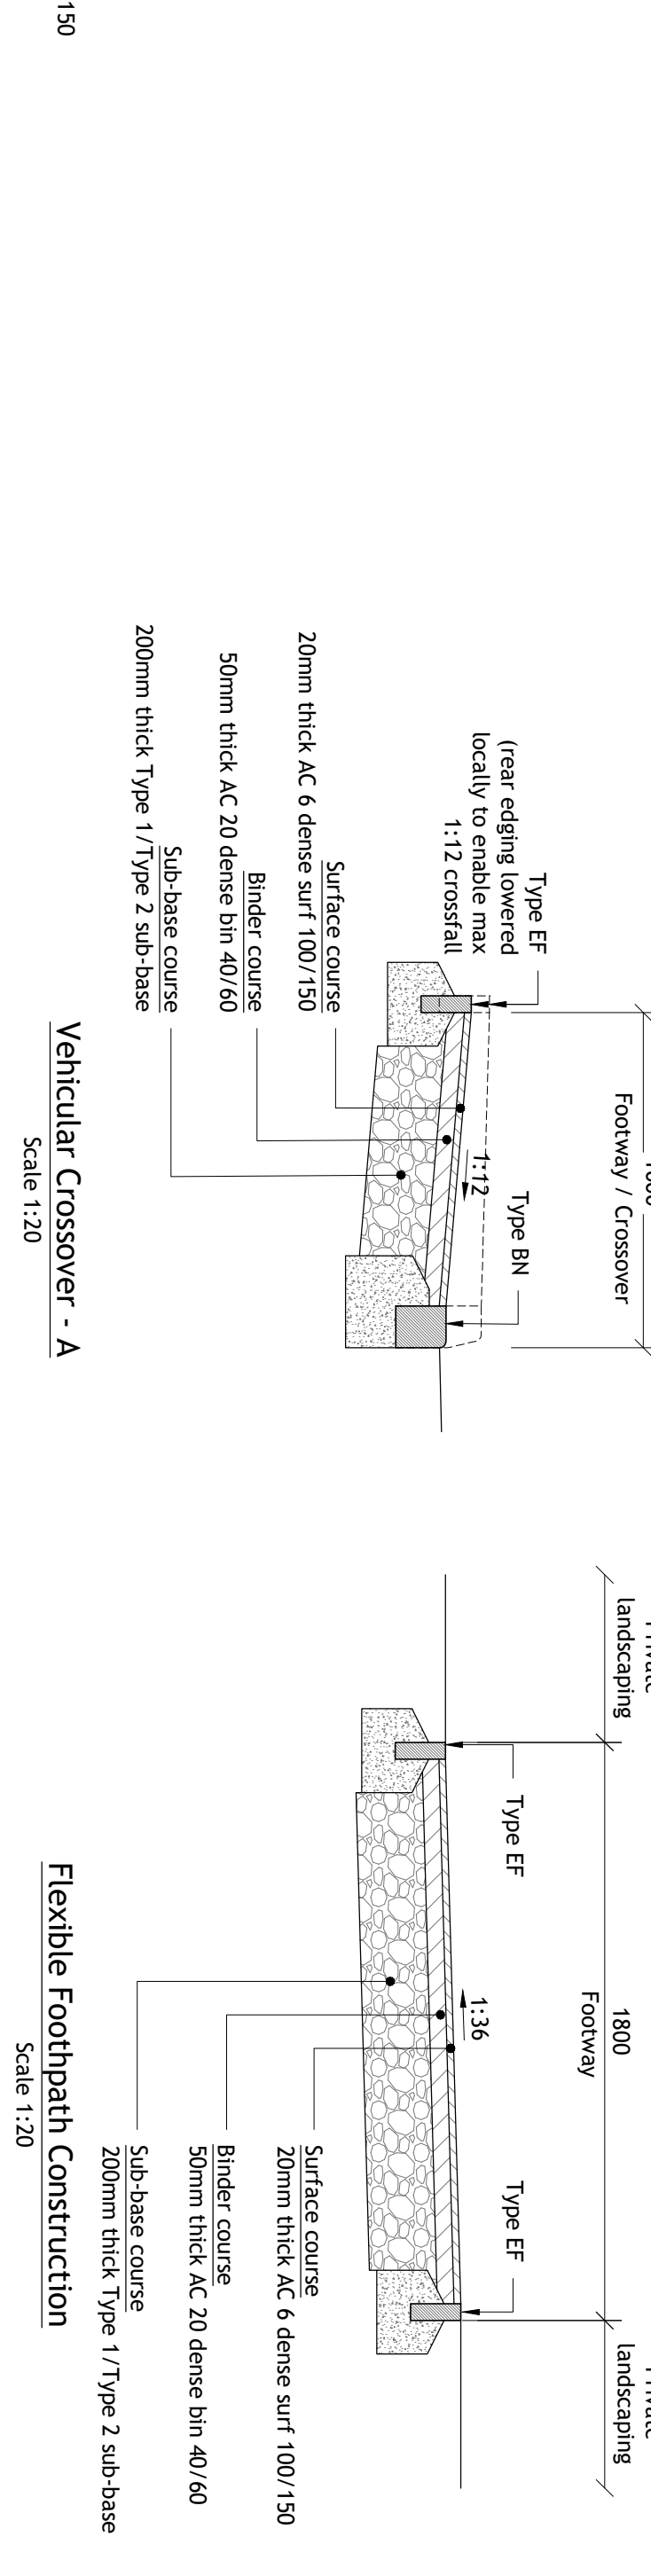


Vehicle Crossover - A

Scale 1:20

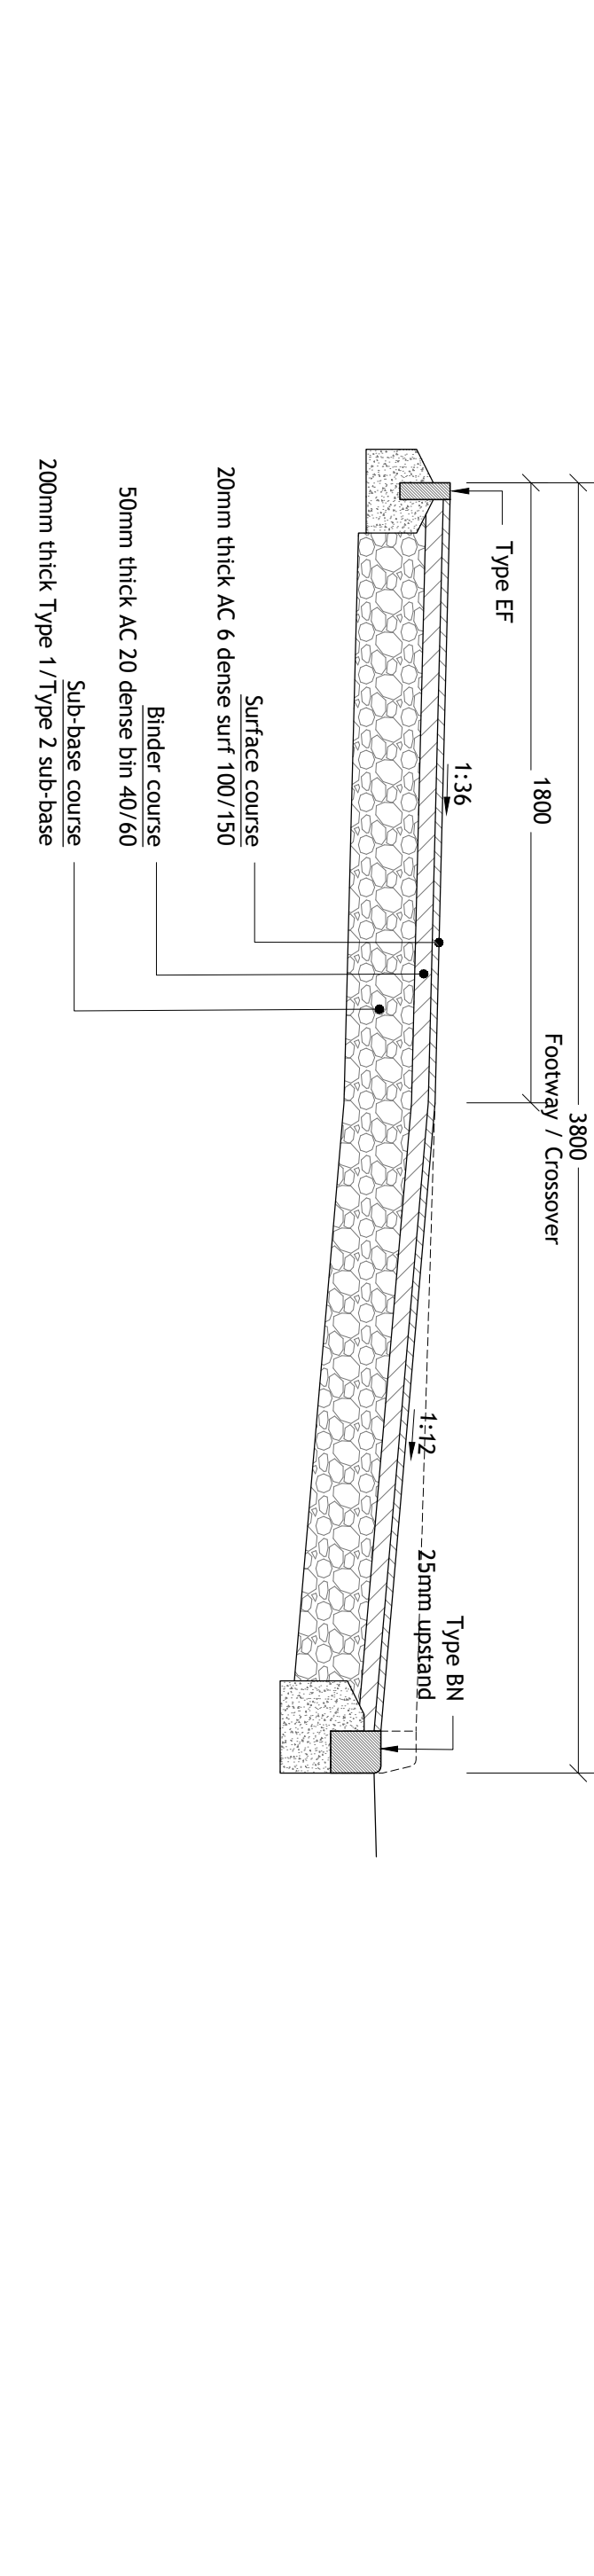


Vehicle Crossover - B

Scale 1:20

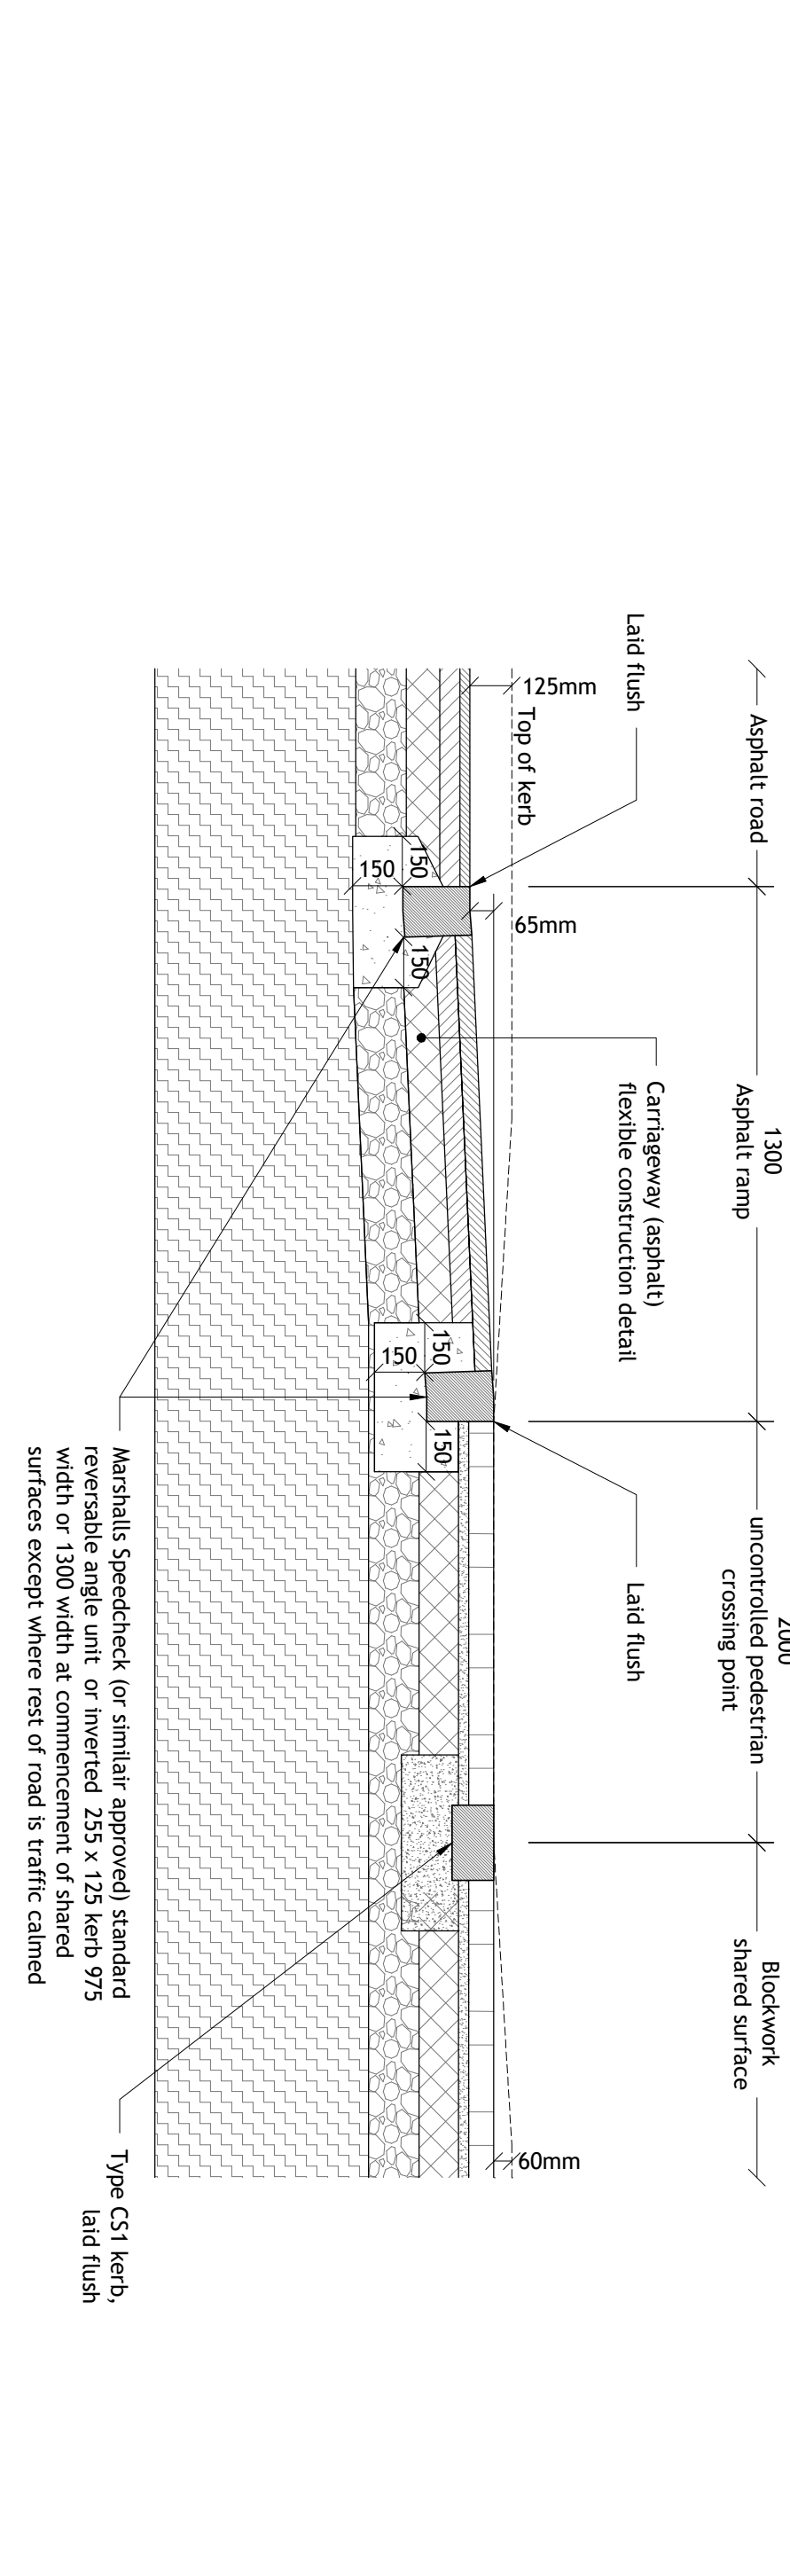

Asphalt concrete Ramp with Diagram 1062

Scale 1:20

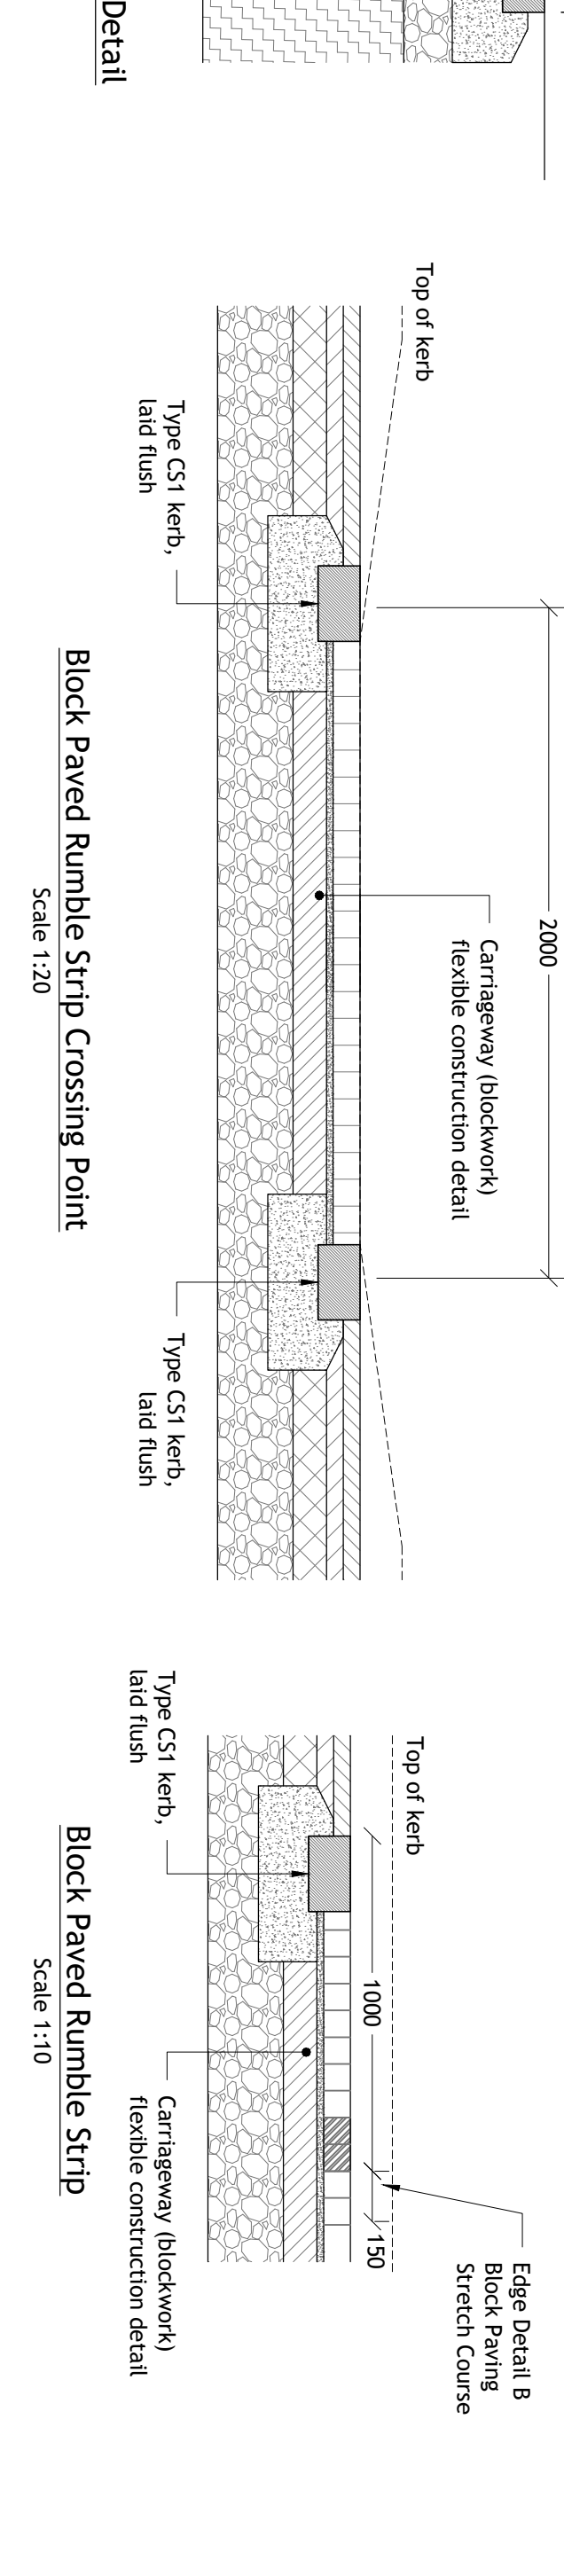

Block Paved Rubble Strip Crossing Point

Scale 1:20

Block Paved Rubble Strip

Scale 1:10

Woods Hardwick

Architecture | Engineering | Planning | Surveying

BEFORE - HEAD OFFICE
15-17 Goldington Road,
Bedford, MK40 3NH,
T: +44 (0) 1234 568862

BIRMINGHAM
Fort Dunlop, Fort Parkway,
Birmingham, B24 9PD,
T: +44 (0) 121 6297784

LONDON
77 New Cavendish Street, London, W1V 6AB T: +44 (0) 204 546104

ONLINE: enquiries@woods-hardwick.com | woods-hardwick.com

PLEASE CONSIDER THE ENVIRONMENT BEFORE PRINTING THIS DRAWING