




This drawing is the copyright of Gerald Moore RIBA. The contractor should check all dimensions on site.
No dimensions are to be scaled from this drawing except for planning purposes. It is the contractor's responsibility to ensure that all works are in compliance with the current statutory requirements.

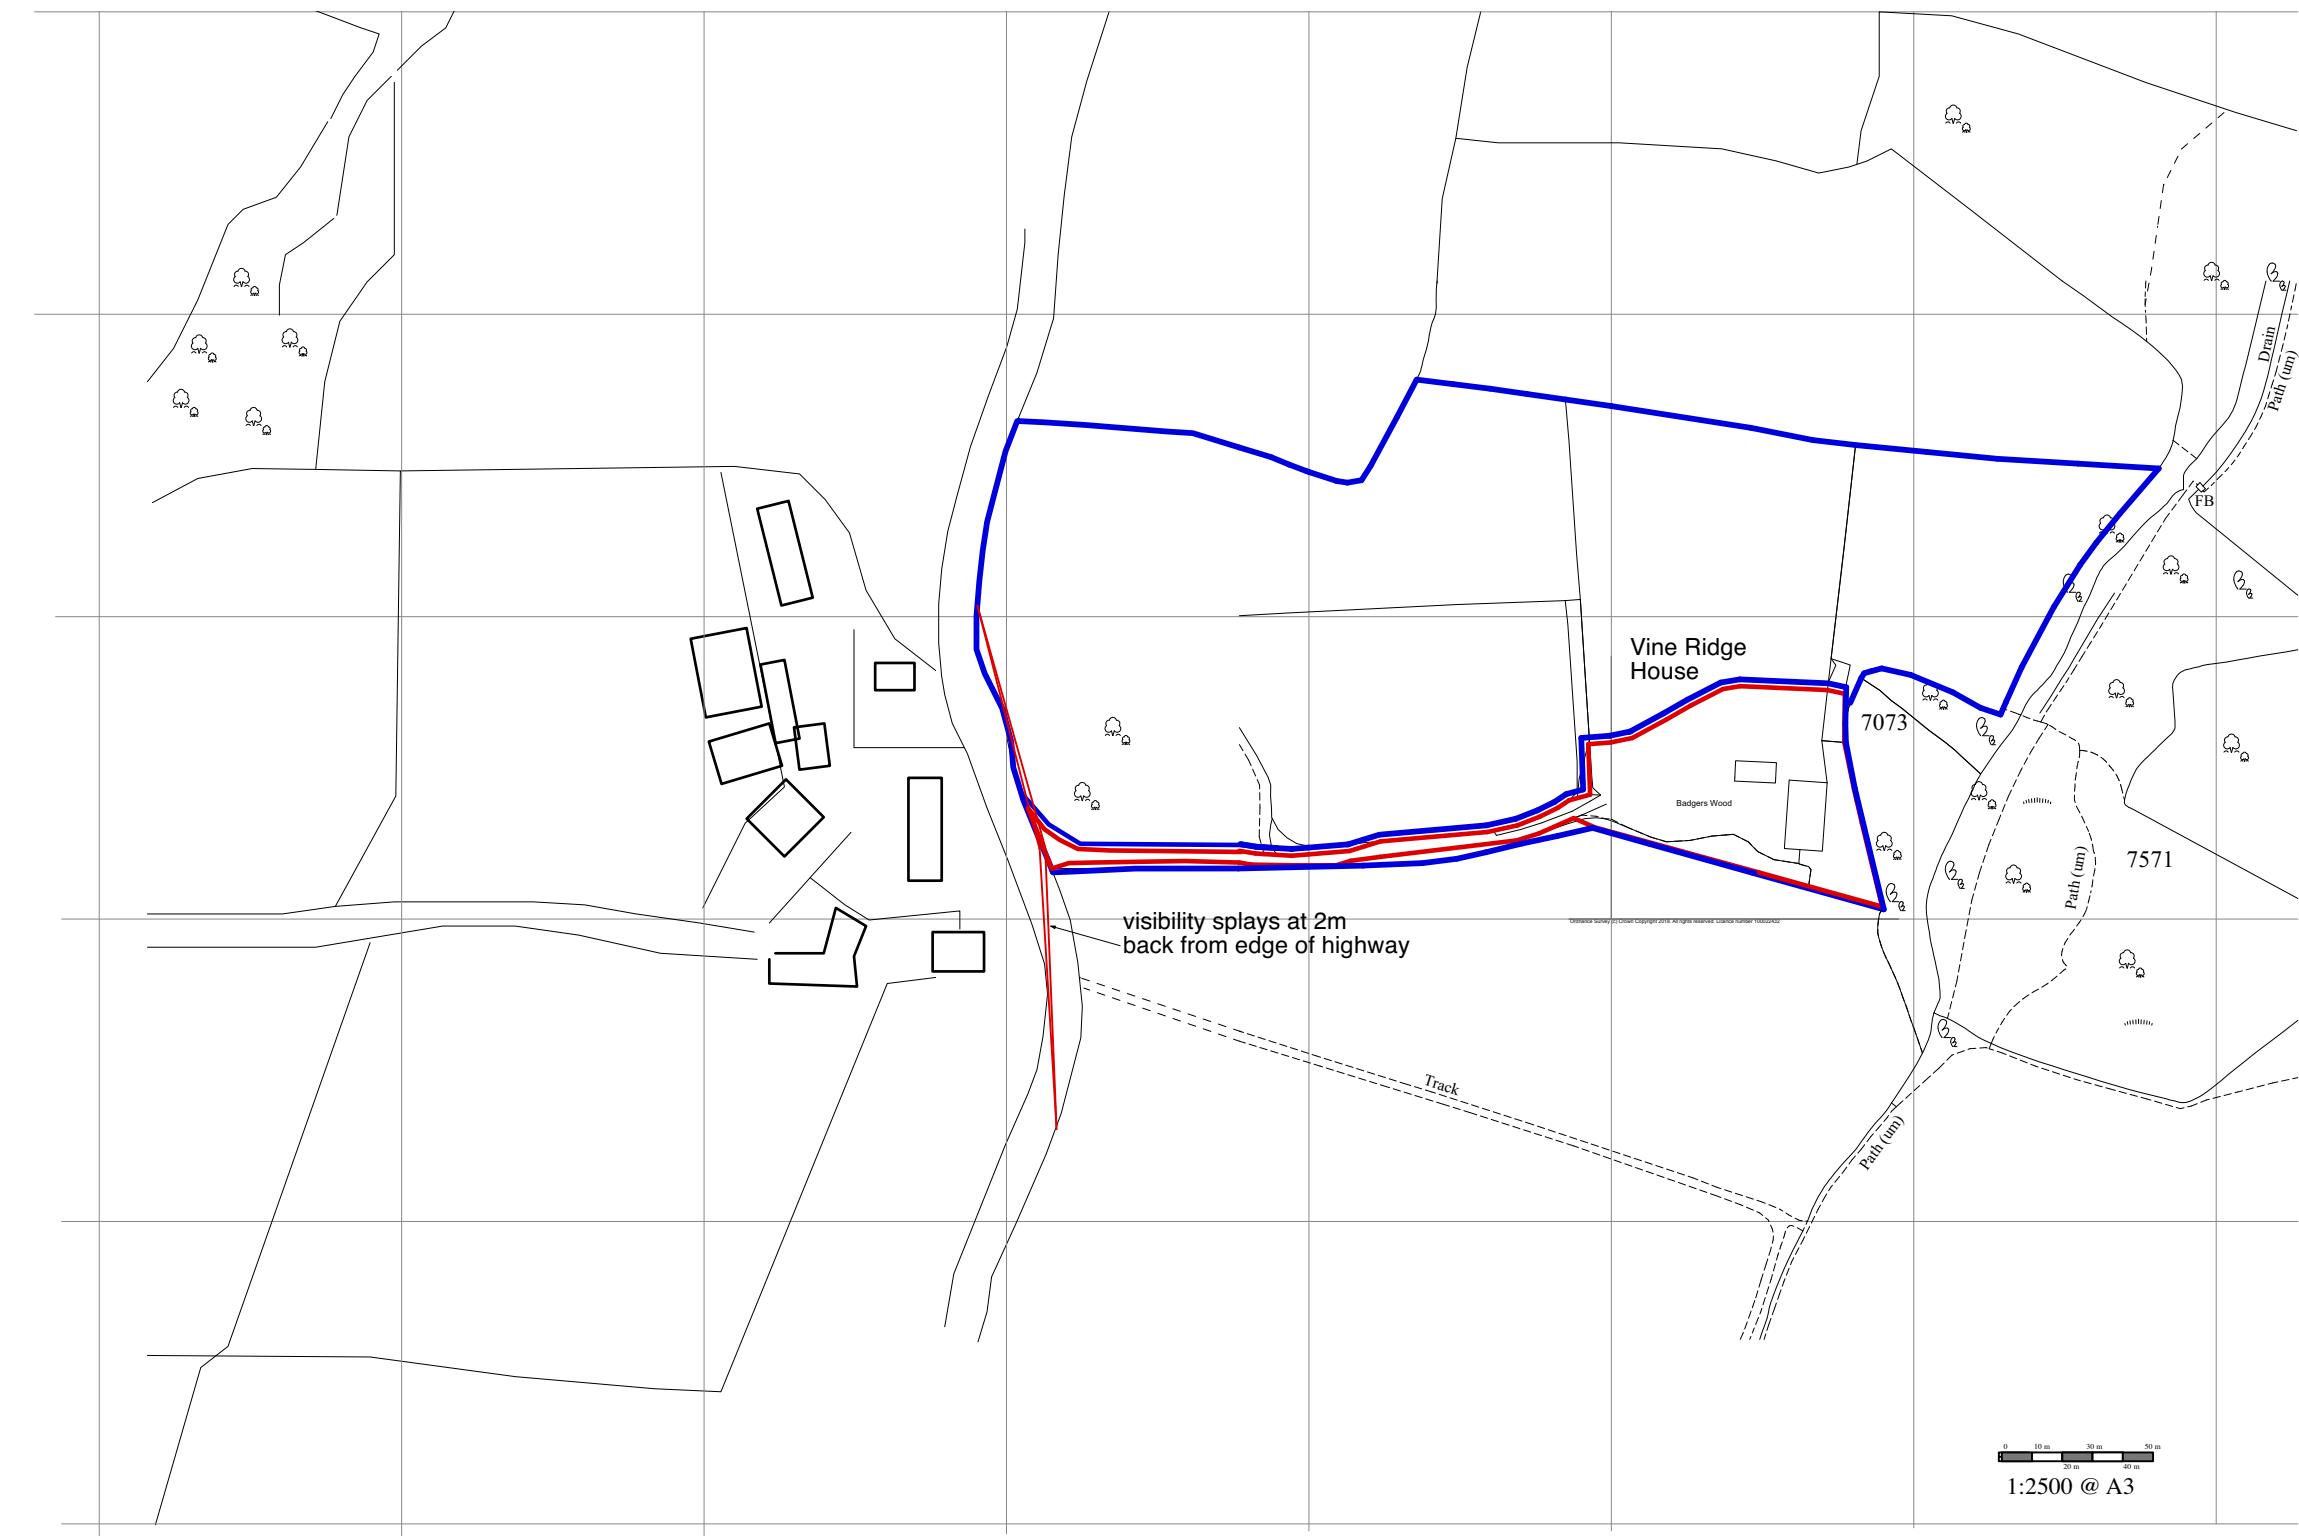

Reproduced from the Ordnance Survey map with the permission of the Controller of Her Majesty's Stationary Office. Crown copyright of Gerald Moore RIBA.
Licence No: 100041472

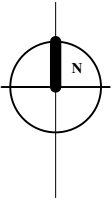

0 10 m 20 m 30 m 40 m
1:2500 @ A3

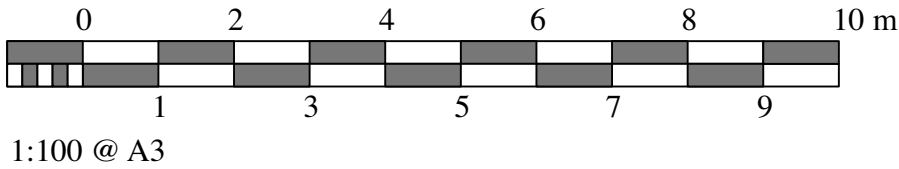

LOCATION PLAN 1:2500

Gerald **M**oore RIBA. Chartered Architect

1 Exmoor Crescent Worthing West Sussex BN13 2PL

Tel: 01903 609607 Mobile: 07793 00 44 62 e-mail: contact@geraldmooreriba.co.uk

Client: MR & MRS J VERRALL

Project: VINE RIDGE HOUSE BROADFORD BRIDGE ROAD
WEST CHILTINGTON RH20 2LD

Drawing: LOCATION PLAN

Rev Date Amend Revision

Drg No: 1405/17/P/20

Scales: 1:2500

Date: AUG 2018

Drawn: gm

Drawing Size: **A3**