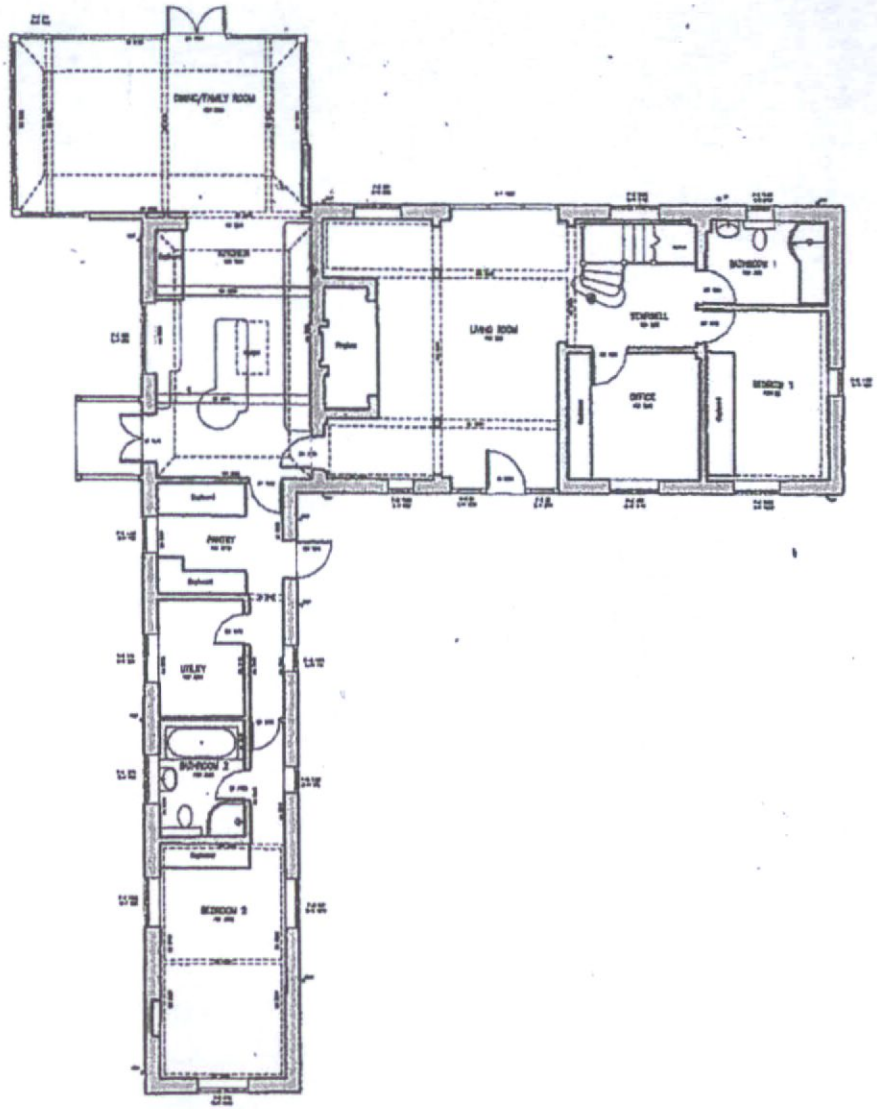

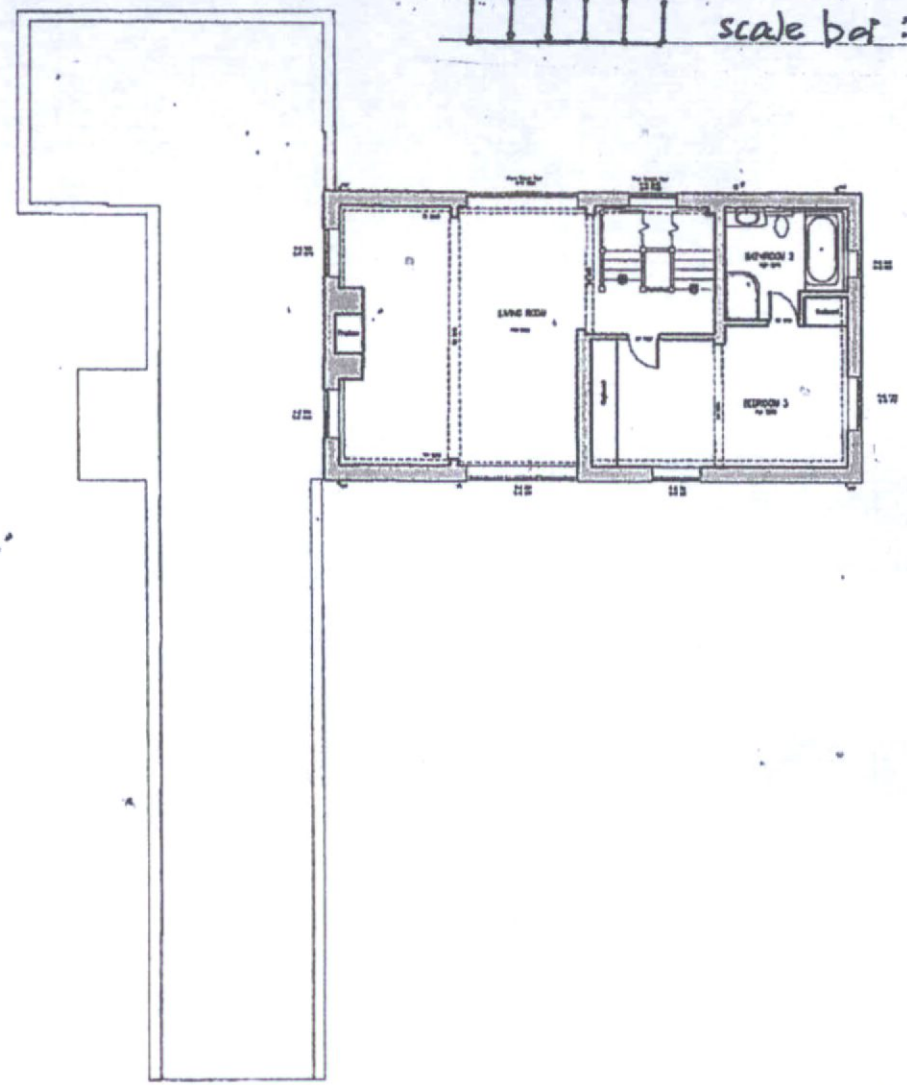

0 2 5
scale bar : 1:200

EXISTING GROUND FLOOR PLAN

EXISTING FIRST FLOOR PLAN

**Existing Floor Plans.**
**OLD BARN, NORTHLANDS ROAD, WARNHAM,WEST SUSSEX, RH12 3SQ**
**SCALE 1:200 Drawing No: 250224/06.**