The Old Barn

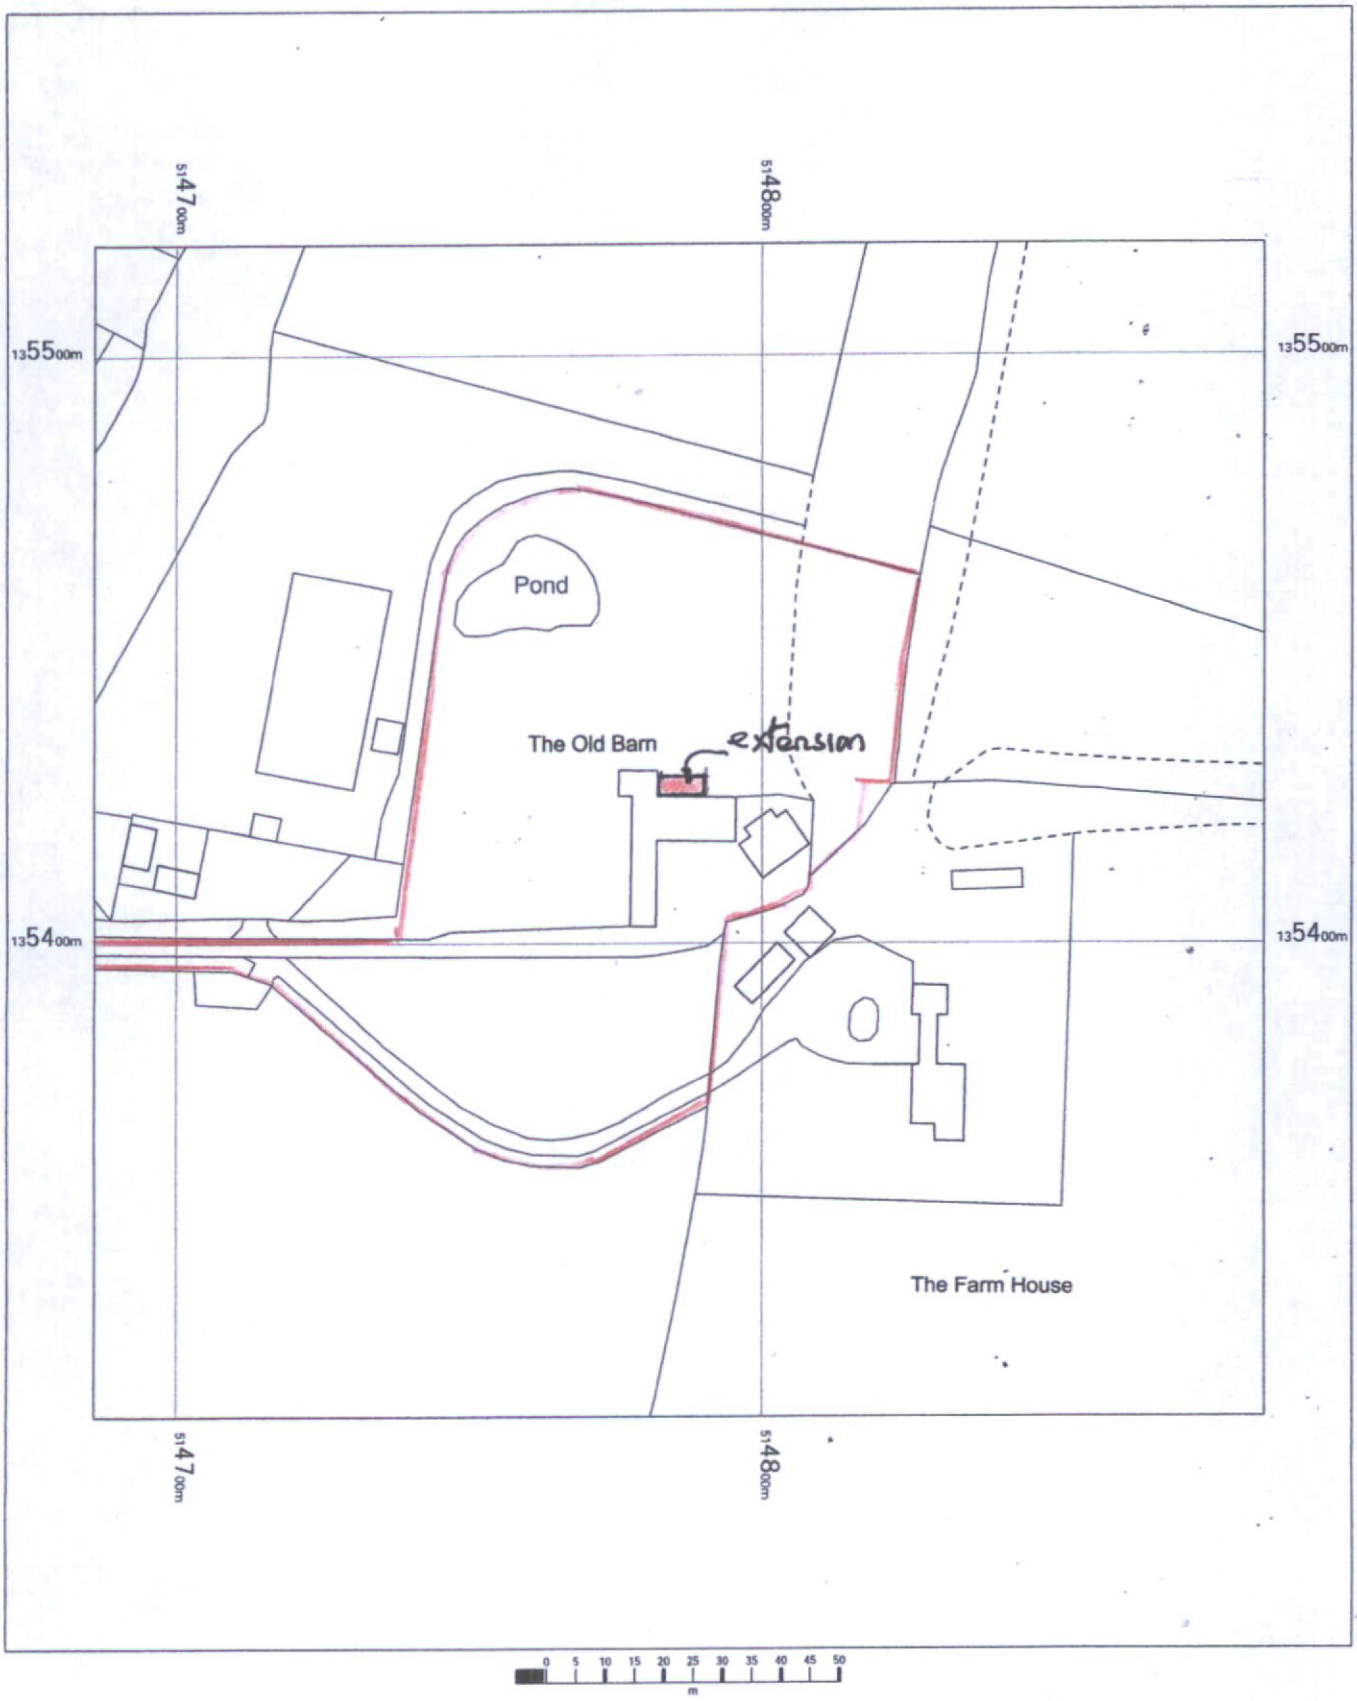

OS MasterMap 1250/2500/10000 scale
Thursday, February 22, 2024, ID: BLJT-01150999
www.planningapplicationmaps.co.uk

1:1250 scale print at A4, Centre: 514786 E, 135419 N

©Crown Copyright Ordnance Survey. Licence no. 100051661

N

bluejet mapping