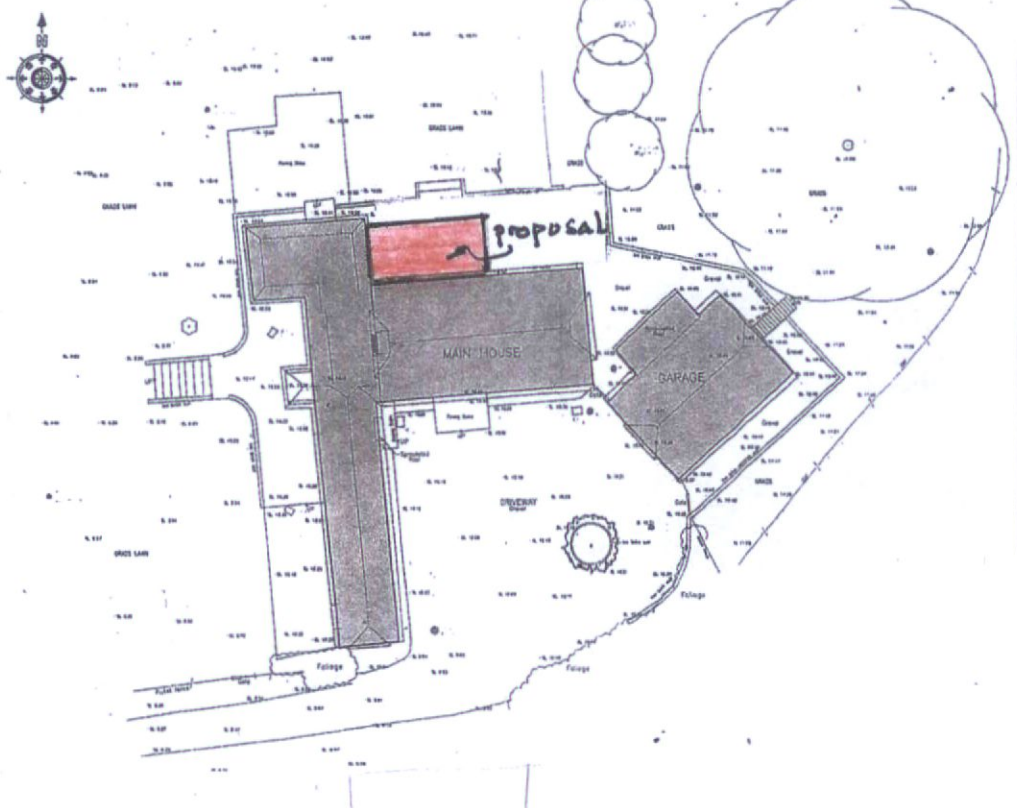

Proposed Block Plan.

SINGLE STOREY ORANGERY EXTENSION TO RESIDENCE AT OLD BARN, NORTHLANDS ROAD, WARNHAM, WEST SUSSEX, RH12 3SQ

SCALE 1:500 Drawing No: 250224/04.

THESE DRAWINGS AND SPECIFICATION FOR TOWN AND COUNTRY PLANNING AND BUILDING REGULATION PURPOSES. NO PART OF PROPOSED BUILDINGS OR FOUNDATIONS TO ENCROACH ON ANYADJOINING PROPERTY, THIS DRAWING AND SPECIFICATION ARE COPYRIGHT AND MUST NOT BE COPIED REDRAWN OR REPRODUCED IN ANY WAY OR FORM, IN PART OR WHOLE, WITHOUT PRIOR WRITTEN CONSENT. ALL DIMENSIONS TO BE CHECKED AND VERIFIED ON SITE PRIOR TO CONSTRUCTION AND ANY ERRORS OR DISCREPANCIES TO BE NOTIFIED TO THE SURVEYOR. WRITTEN DIMENSIONS TAKE PREFERENCE OVER SCALING

