


ALL DIMENSIONS ARE TO BE CHECKED ON SITE:
ALL DIMENSIONS ARE IN MM UNLESS STATED OTHERWISE
ORIGINAL SIZE A3.

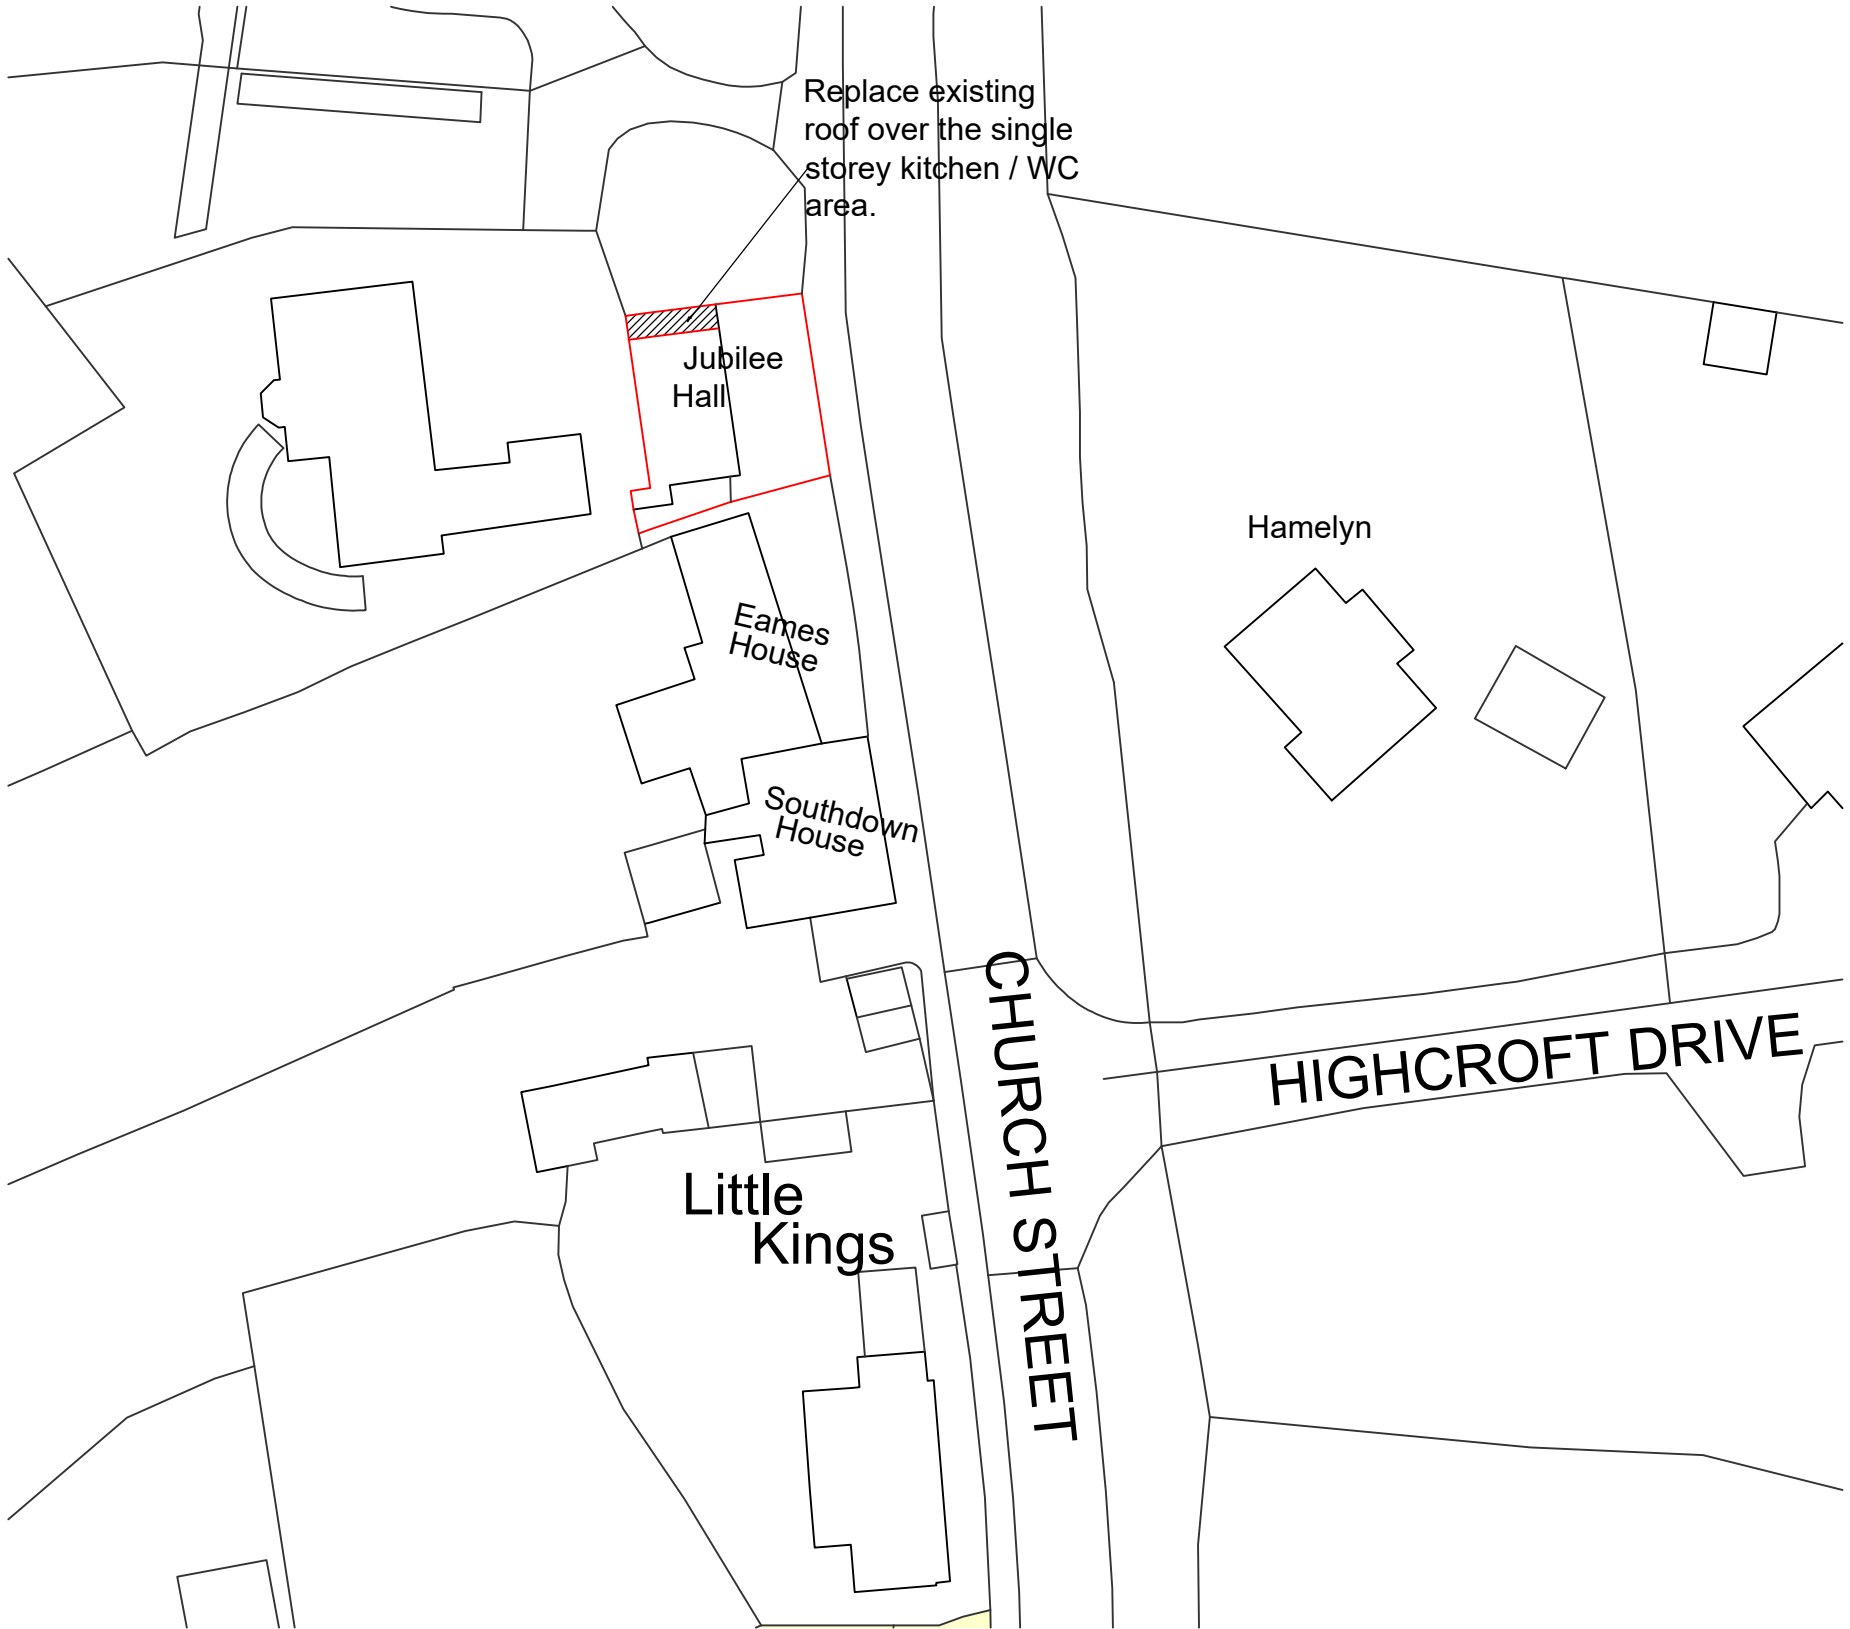

The works relate only to the replacement of the existing roof. There is no extension / addition to the footprint of the building. Therefore the existing and proposed block plans are the same.

Ordnance Survey, (c) Crown Copyright 2025. All rights reserved. Licence number 100022432

Southborough Building Services LTD design & build	Arun House, Church Street Rudgwick, Horsham West Sussex RH12 3HJ	07801 495214 mjzsbs@gmail.com	TITLE: Block plans: Existing and Proposed PROJECT: Raising roof to Lean-to Annex	CLIENT Rudgwick Parish Council The Jubilee Hall Church Street Rudgwick West Sussex RH12 3EE TEL	SCALE 1:500 @ A3	DATE 31st December 2025
					DRN M.J.Z.	CHKD
					DRN No PA: TJH. Block plans, existing and proposed	