


ALL DIMENSIONS ARE TO BE CHECKED ON SITE:
ALL DIMENSIONS ARE IN MM UNLESS STATED OTHERWISE
ORIGINAL SIZE A3.



This Application relates only to the raising of the mono pitched roof over the side extension.
Internal alteration will be dealt with as a second phase.
mono pitched roof with slate roof at min pitch of 18 deg. with drop down flat roof section in front of main hall window.
This will allow traditional material use, and retain the main hall window.

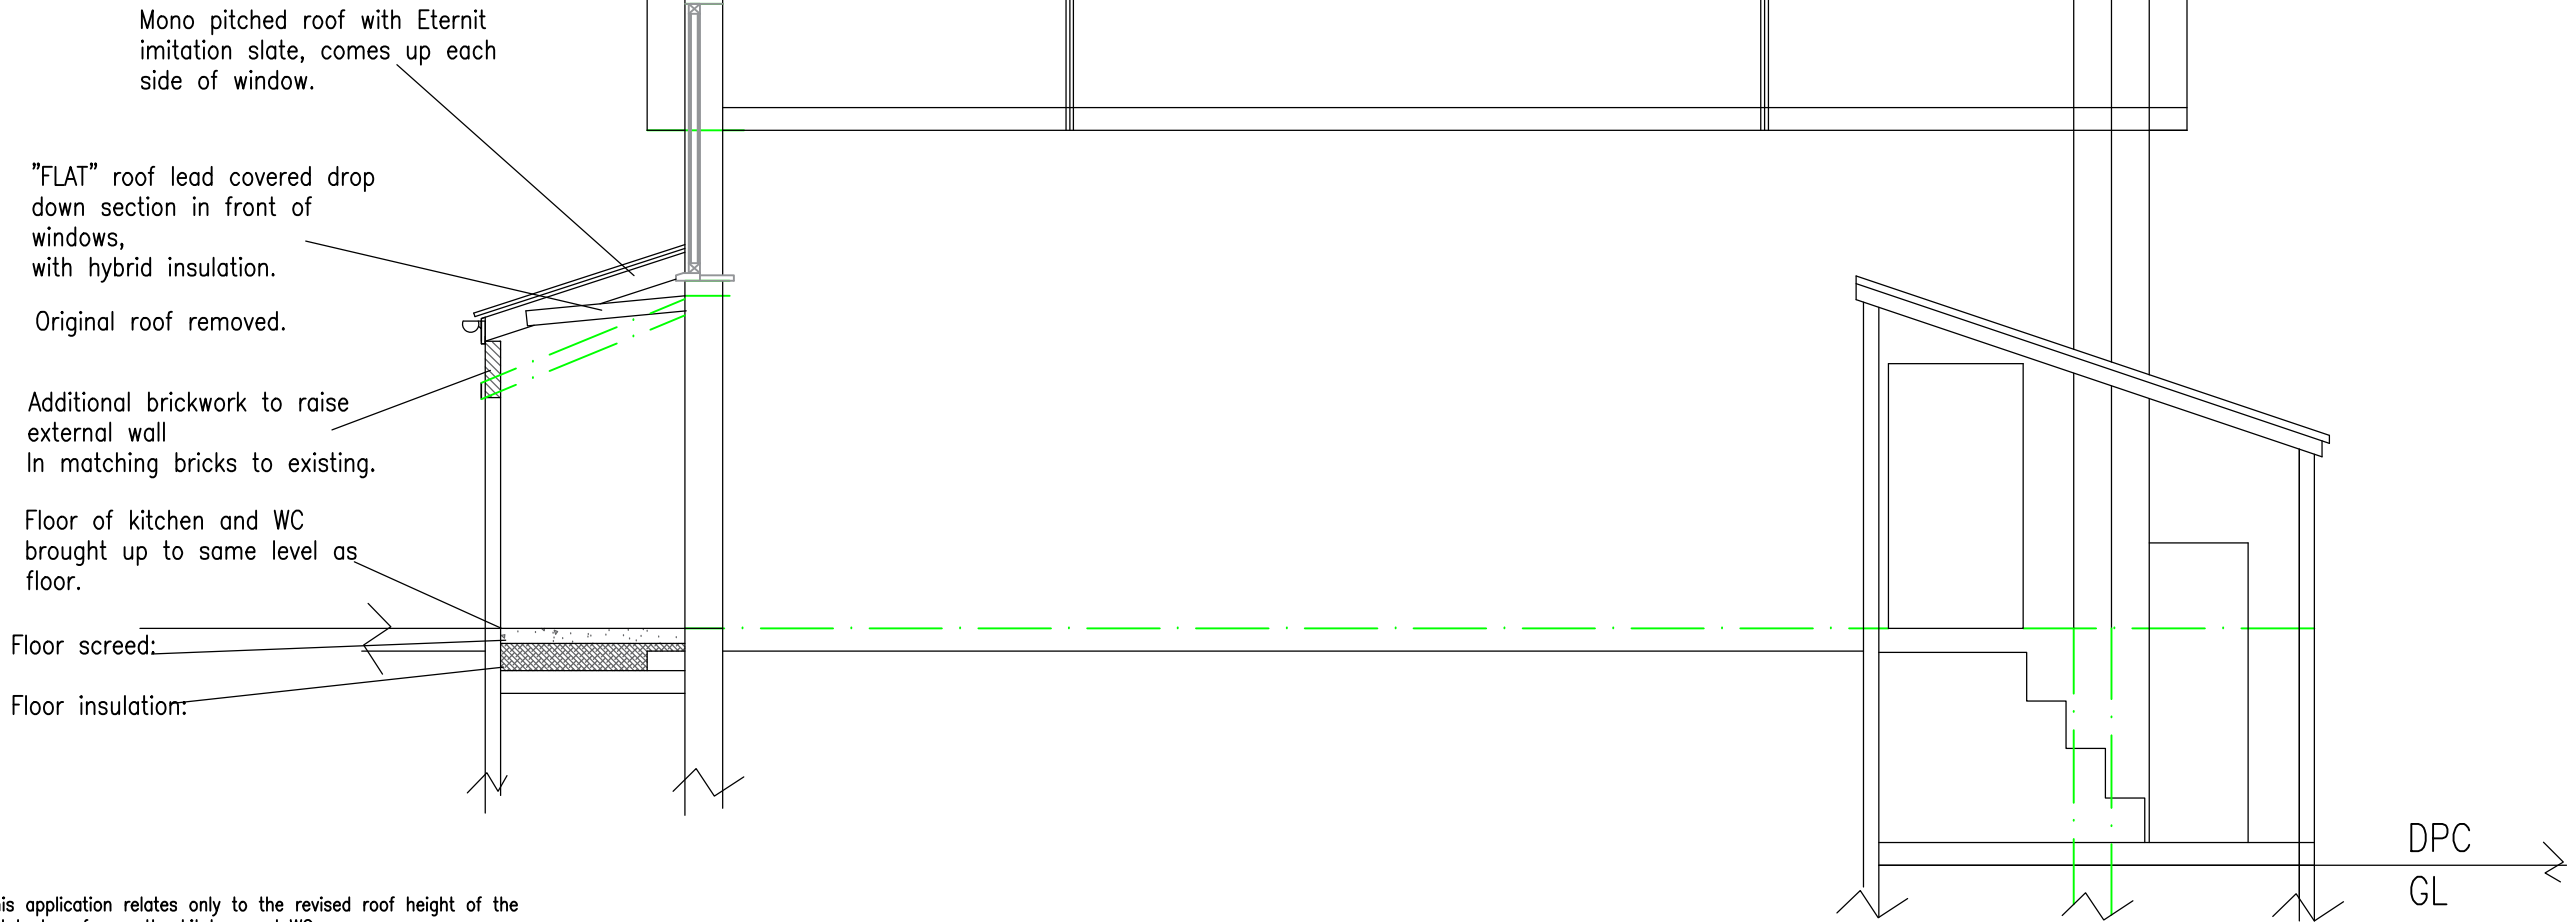

Note: This application relates only to the revised roof height of the mono pitched roof over the kitchen and WC.
Which will allow the floor to be raised to the same level as the main hall.
Which will make the WC more accessible for disabled users and allow the kitchen to be redesigned as the removal of the steps will allow a better configuration and improve acceptability.

Proposed Section A-A

Southborough Building Services LTD design & build	Arun House, Church Street 07801 495214 Rudgwick, Horsham mjzsbs@gmail.com West Sussex RH12 3HJ	TITLE: Provisional proposed section. PROJECT: Raising roof to Lean-to Annex	CLIENT Rudgwick Parish Council The Jubilee Hall Church Street Rudgwick West Sussex RH12 3EE TEL	SCALE 1:50 @ A3	DATE 31st December 2025
				DRN M.J.Z.	CHKD
				DRN No PA: TJH. Proposed Section	