


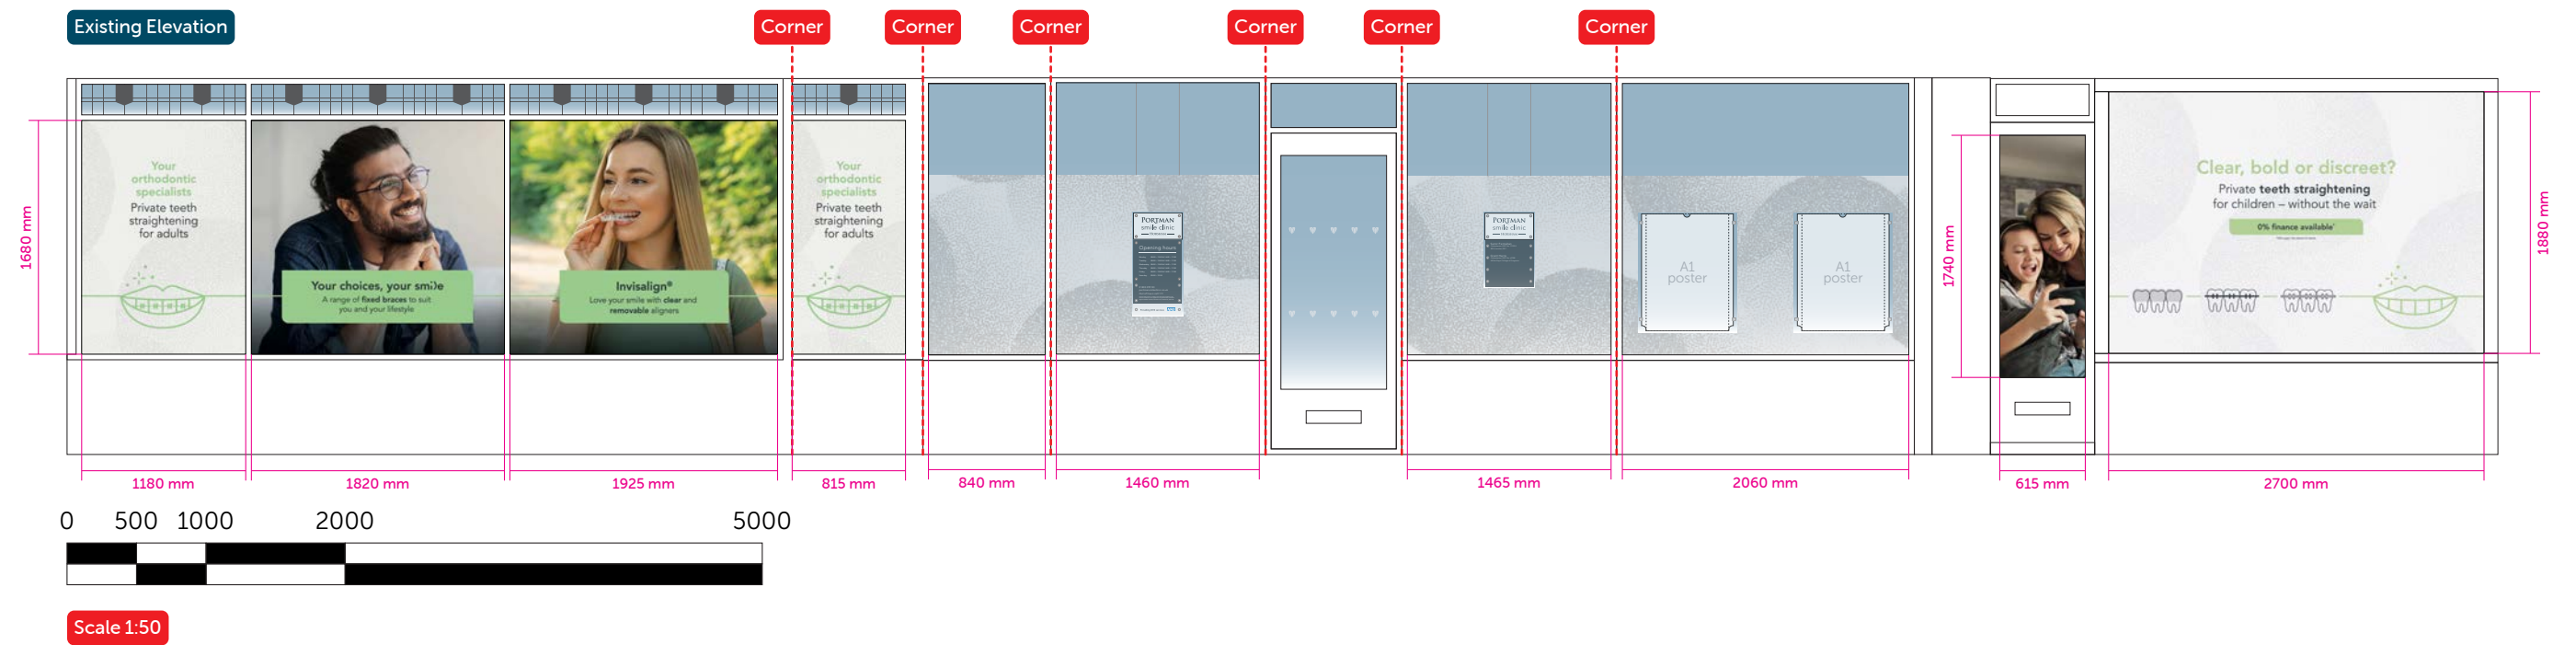

Planning

customer
Portman Healthcare Ltd
location
Portman Smile Clinic
3 East Street
Horsham
West Sussex
RH12 1HH
contact

job no.
34815_E
by
LW
scale
1:50 @ A3
date
11 December 2025

