



Copyright of this drawing is the property of Urban Edge Architecture Limited. It must not be reproduced or amended nor used in the execution of any works whether in conjunction with the proposed works for which it is prepared or otherwise without the express consent in writing of Urban Edge Architecture Limited.

Urban Edge Architecture Limited
One Scotgate Mews, Scotgate,
Stamford, Lincolnshire, PE9 2FX.

Tel. ++44 (0)1780 755 665
Fax. ++44 (0)1780 755 360

THIS DRAWING IS FOR PLANNING ONLY AND IS NOT TO BE USED FOR
TENDER OR CONSTRUCTION

DRAWING TO BE READ IN COLOUR

PROPOSED MATERIALITY


1. ANTIQUE BRASS FINISH
2. CHARRED BLACK TIMBER FINISH
3. GUNMETAL FINISH
4. ILLUMINATED STRIP
5. ILLUMINATED CUT-OUT WITH
LIGHT ANTIQUE BRASS BORDER
- TEXT / LOGO
6. ILLUMINATED CUT-OUT
- WAYFINDING ARROW / TEXT
7. ANTIQUE BRASS FINISH
- TEXT / LOGO

INDICATIVE SWAN WALK RETAILER
SIGNAGE ZONE

INDICATIVE SWAN INN / HORSHAM
HERITAGE INFORMATION ZONE

INTERNAL STRUCTURE TO BE STEEL,
SUBJECT TO DETAILED DESIGN BY
SPECIALIST MANUFACTURER

NOTE: PROPOSED SIGNAGE TOTEM
SUBJECT TO DETAILED DESIGN BY
SPECIALIST MANUFACTURER

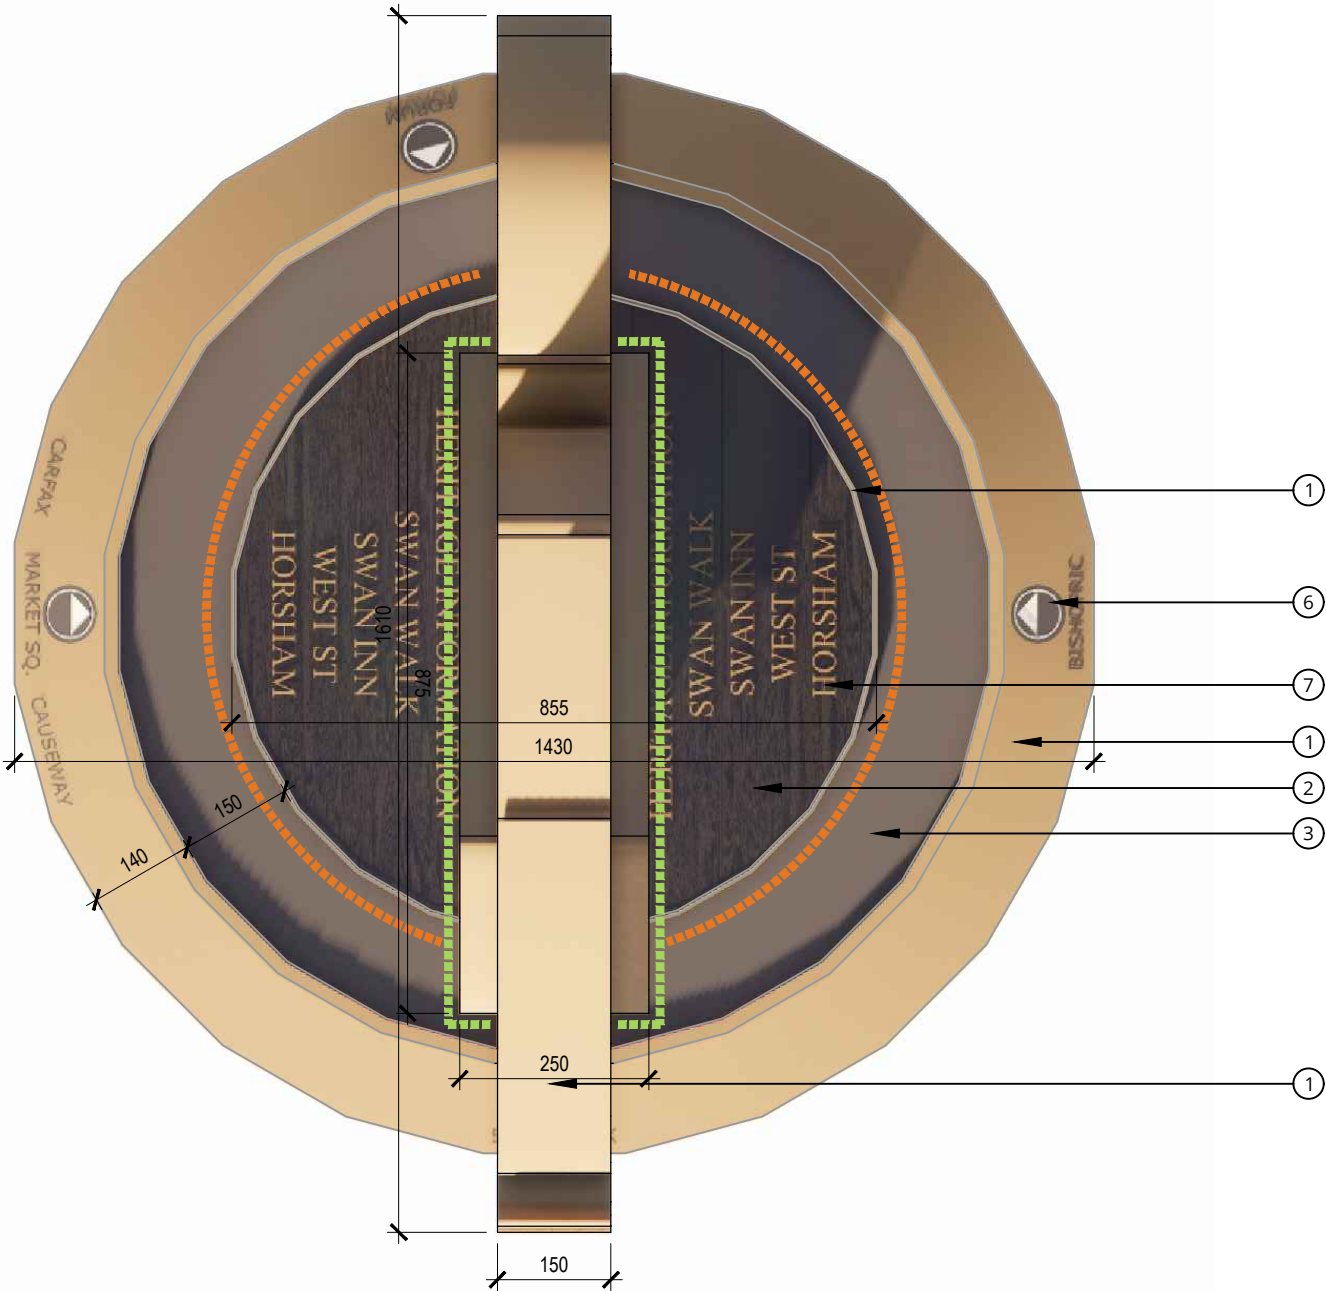

P00	FOR PLANNING	AS	19/12/25
Rev No	Description	Drawn By	Date



Client
**HATHAWAY OPPORTUNITY FUND
GENERAL PARTNER LTD
c/o CUBE ADVISERS LTD**

Project
**SWAN WALK SHOPPING CENTRE
HORSHAM**

Drawing
**WEST STREET ENTRANCE ENHANCEMENT
SIGNAGE TOTEM
PROPOSED PLAN**

Issue Purpose						
UE Proj No	Scale	Date	Drawn	Status	Revision	
2878	1:20@A3	DEC 25	AS	-	P00	

Project - Organisation - Volume/System - Level - Type - Role - Number
2878-URB-WS-00-DR-A-208151

SCALE 1 : 100
SCALE 1 : 1
0m 1m 2m 4m 6m 8m 10m
0mm 10mm 20mm 40mm 60mm 80mm 100mm