SCALE BAR 1:1250

0m 100m

SCALE BAR 1:500

0m 50m

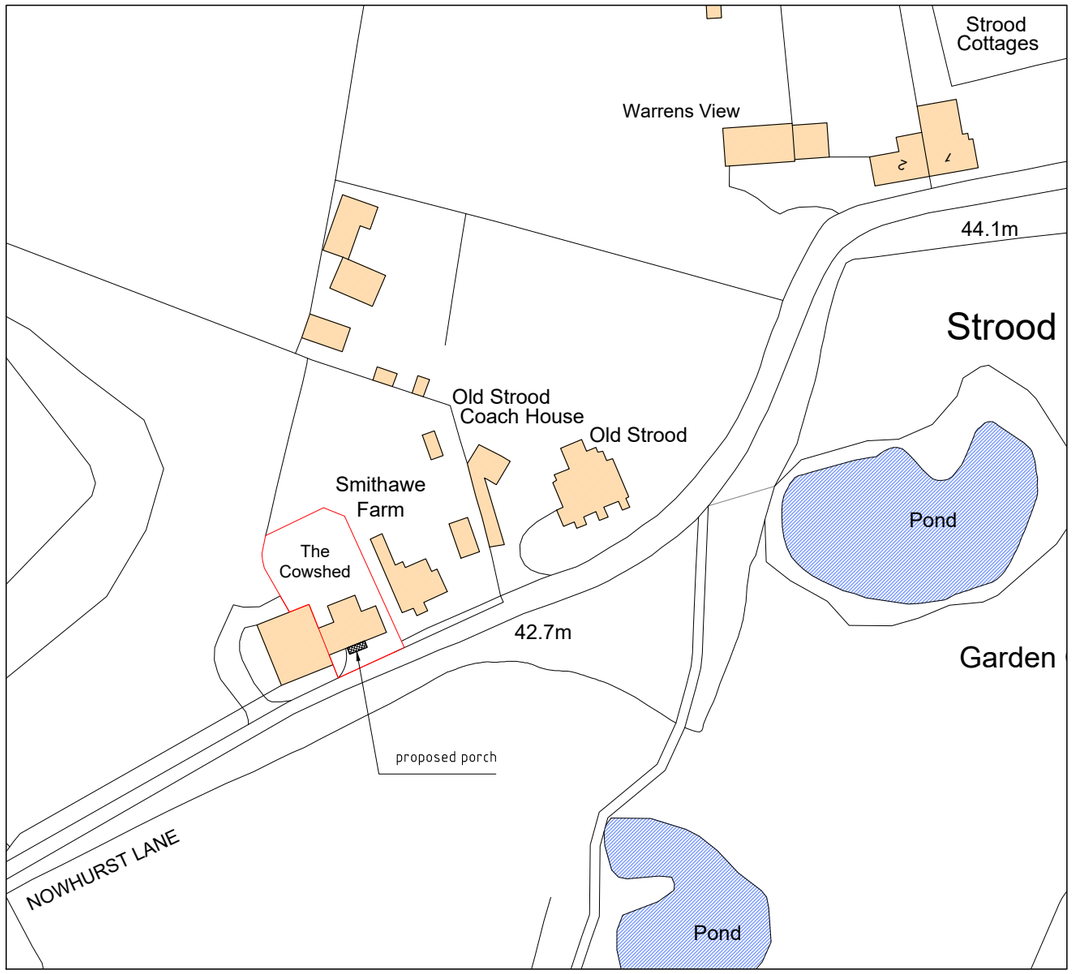

LOCATION PLAN 1:1250

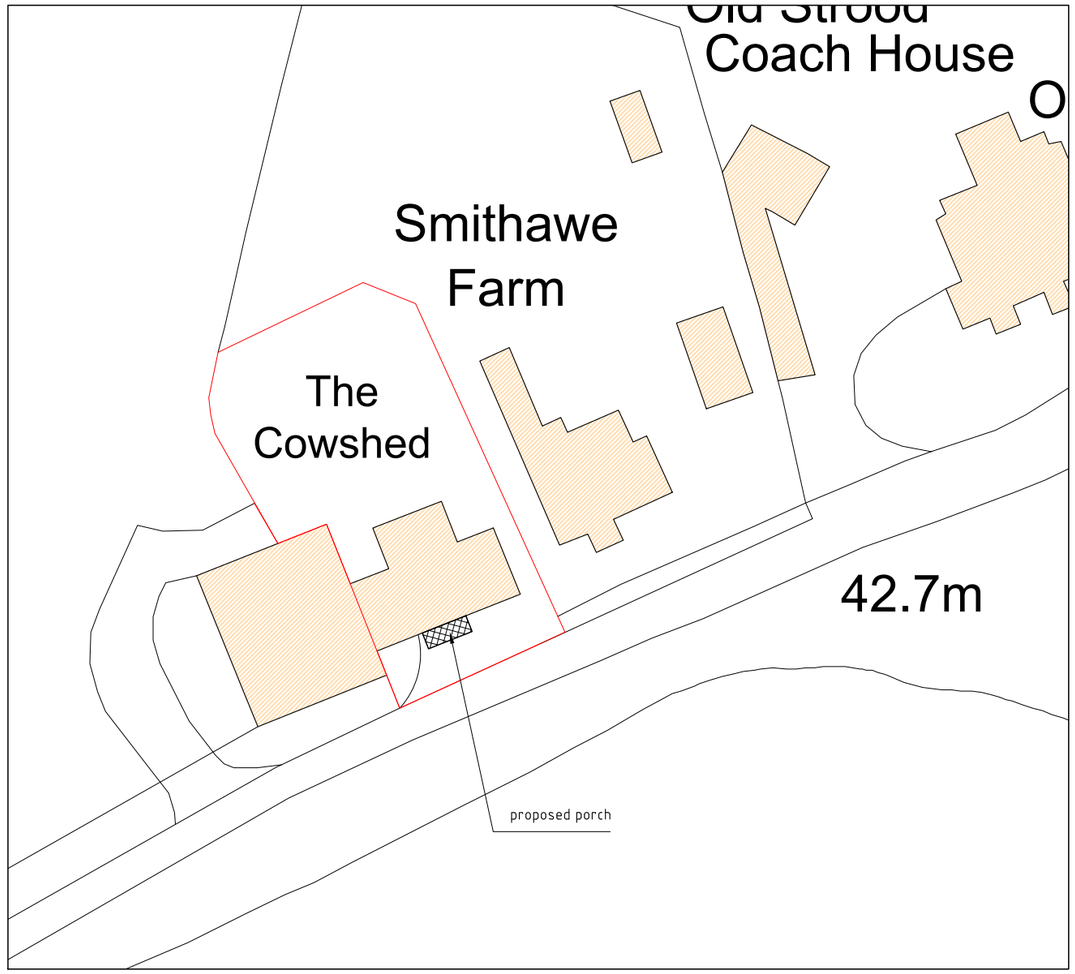

BLOCK PLAN 1:500

DISCLAIMER NOTES:

Do not scale from these drawings except for planning purposes.
Please report any discrepancies to Sussex Oak Structures Ltd immediately.
All dimensions are to be checked on site before work commences.

Sussex Oak Structures owns the copyright to all drawings and illustrations contained within this document including engineers calculations and any photographs attached.
Non of the attached media is to be copied or distributed without the permission of Sussex Oak Structures Ltd.

NOTE:

-

N
W E
S

Rev. Date Revisions

Sussex Oak Structures Ltd
Foxhole Framing Yard
Holmbush Farm
Crawley Road
Faygate, Horsham
West Sussex
RH12 4SE
Telephone: 01293 851287
Mobile: 07771 920129

Project

THE COWSHED
NOWHURST LANE
BROADBRIDGE HEATH
HORSHAM
RH12 3PD

Job Title

PROPOSED
OAK FRAMED PORCH

Drawing Title

PROPOSED PLAN

Nett Floor Area

Scale 1:1250 / 1:500 @ A3

Date 17/03/25 | Drawn by MEM

Drg. Ref. SOS/817/103 | Rev. -