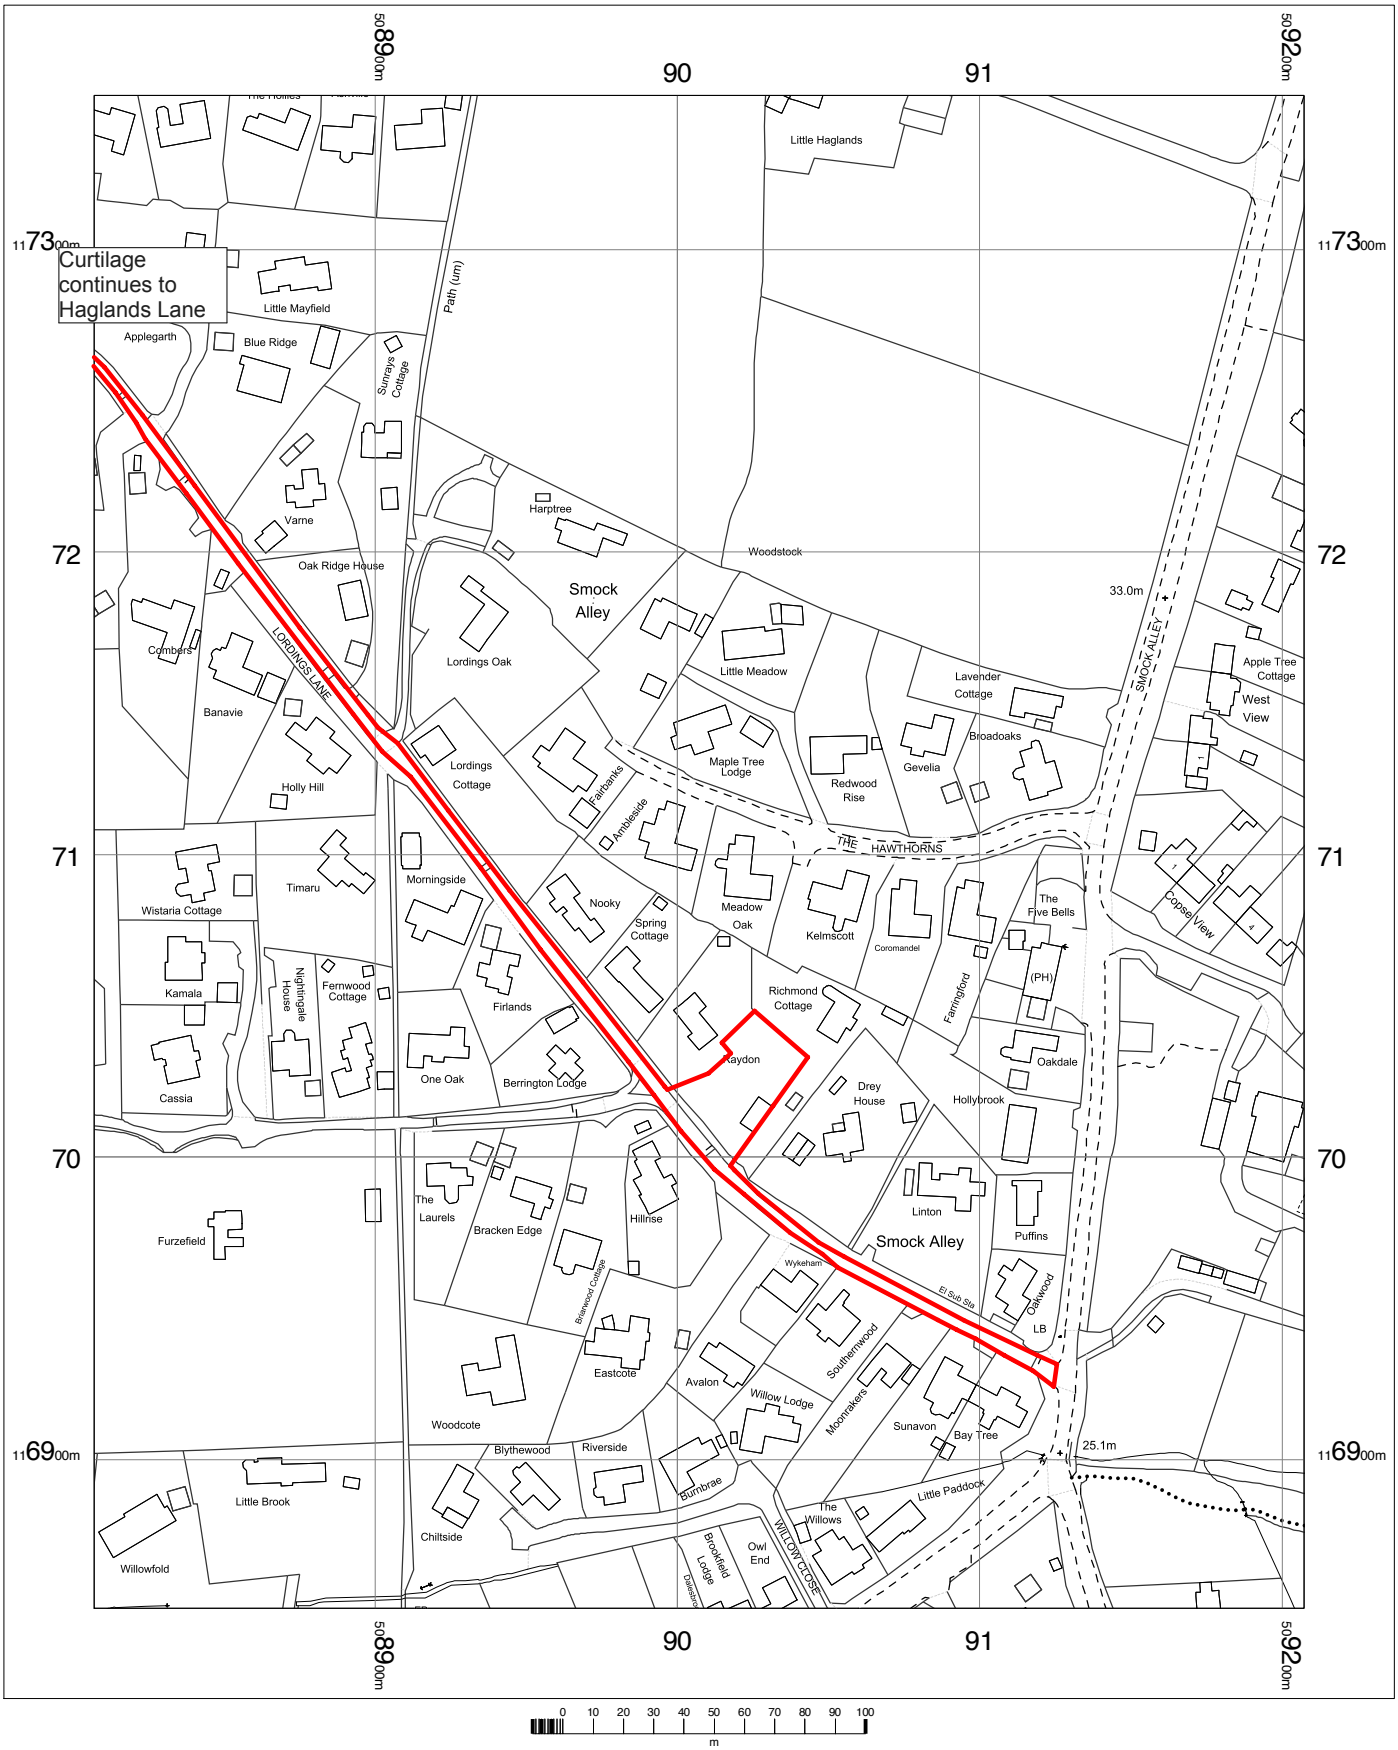


Site Location Plan (01)

N

Wilbury Planning

OS MasterMap 1250/2500/10000 scale
Wednesday, November 3, 2021, ID: HMC-01000355
www.themapcentre.com

1:2500 scale print at A4, Centre: 509007 E, 117101 N

© Crown Copyright Ordnance Survey. Licence no. 100018971

OS Data

THE MAP CENTRE
www.themapcentre.com