




Proposed Front Elevation (Scale 1:100)

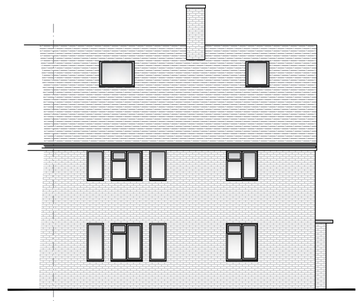


Proposed Side Elevation (Scale 1:100)

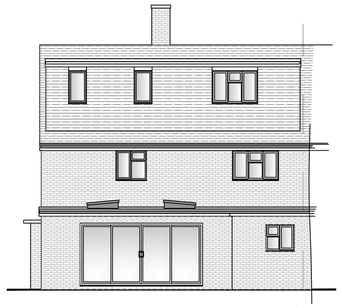


Proposed Rear Elevation (Scale 1:100)

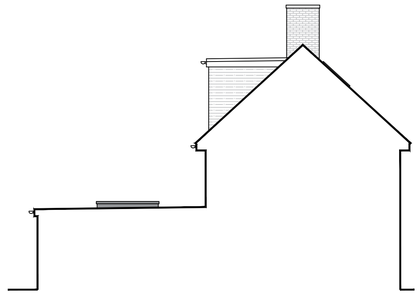


Proposed Side Elevation (Scale 1:100)

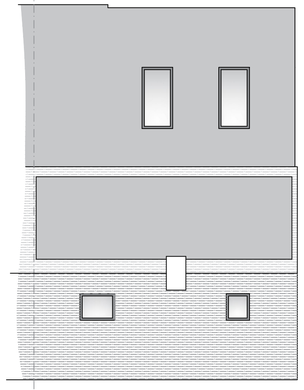


Proposed Roof Plan (Scale 1:100)

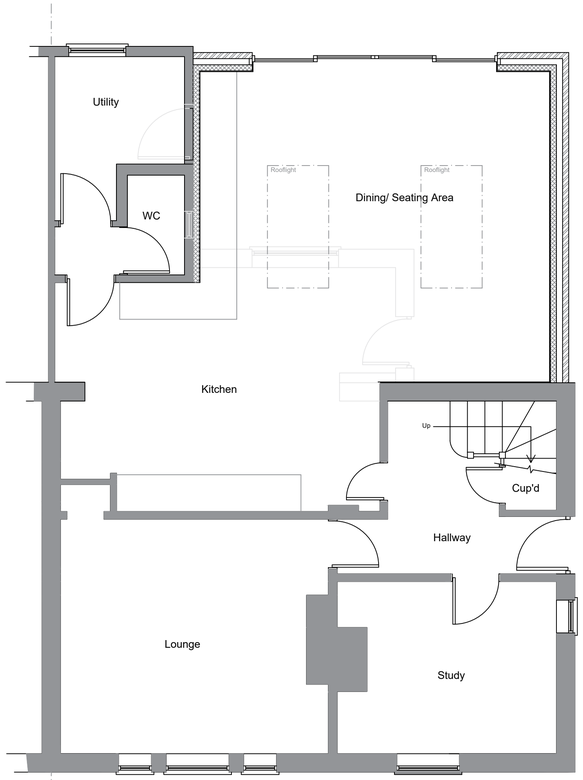

Proposed Ground Floor Laytout (Scale 1:50)

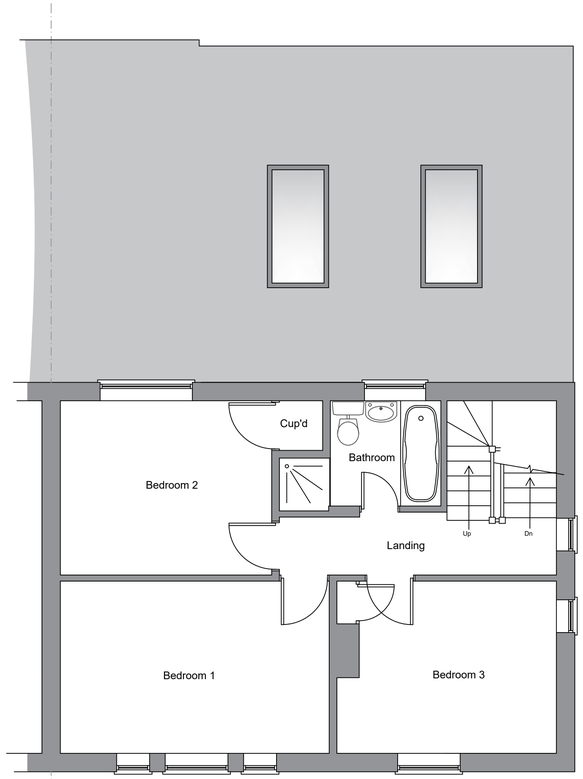

Proposed First Layout (Scale 1:50)

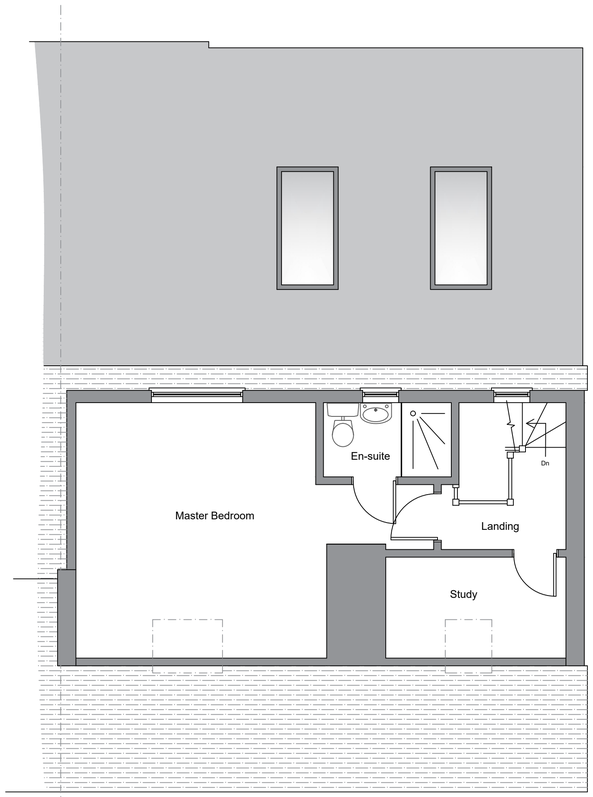

Proposed Second Floor Layout (Scale 1:50)

Scale Bar (1:50)

0m 5m

Scale Bar (1:100)

0m 5m 10m

revisions

DOWNSVIEW ASSOCIATES
Chartered Surveyors
Little Acorns, Hampers Lane, Storrington, West Sussex, RH20 3HZ
Tel: 01903 744 888 07525 843001
Email: mail@downsview-surveyors.co.uk
RICS

address
11 Lowfield Road
Slinfold
West Sussex
RH13 0SG

project
Proposed rear extension

title
Proposed Layouts and elevations

scale	date	revision
As noted @ A1	April 2025	

drawing number
2025.459.02