
0 1 2 3 4 5

scale bar 1-50 meters

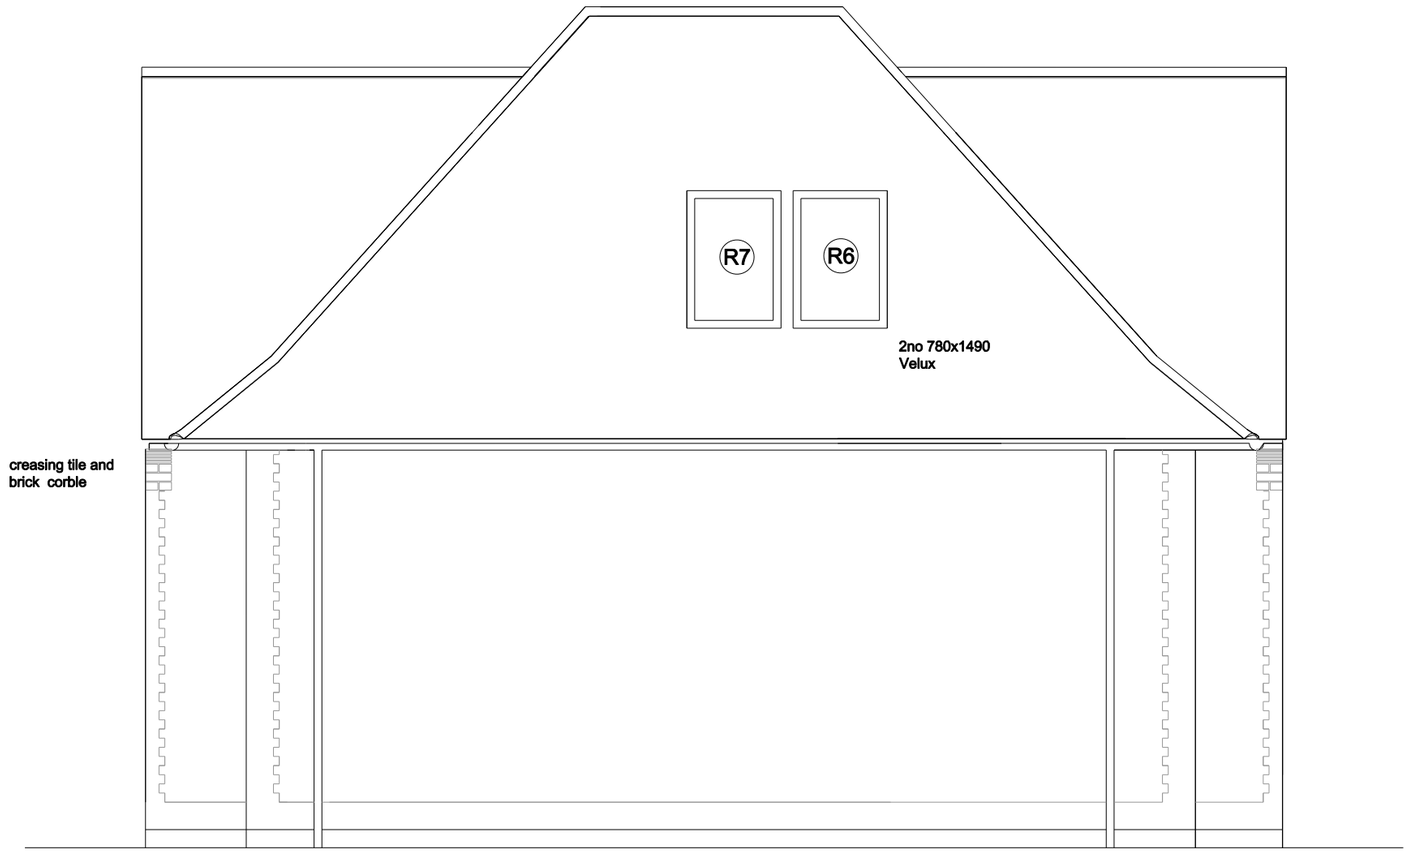

East Elevation

Date	Revisions

Revisions

JF JAYE FORD ARCHITECTURE

MANLEYS
MANLEYS HILL
STORRINGTON
WEST SUSSEX RH20 4BT

Tel 01903 745393

Hareswith Garage Annex
Hareswith House
West Chiltington Road
Storrington
West Sussex RH20 4BP

Drawing Title
Existing East Elevation

Scale
1-50 correct @ A1

Date Jan 2025

Prints req.

Drg.No
2919/101

Revision