
0 1 2 3 4 5

scale bar 1-50 meters

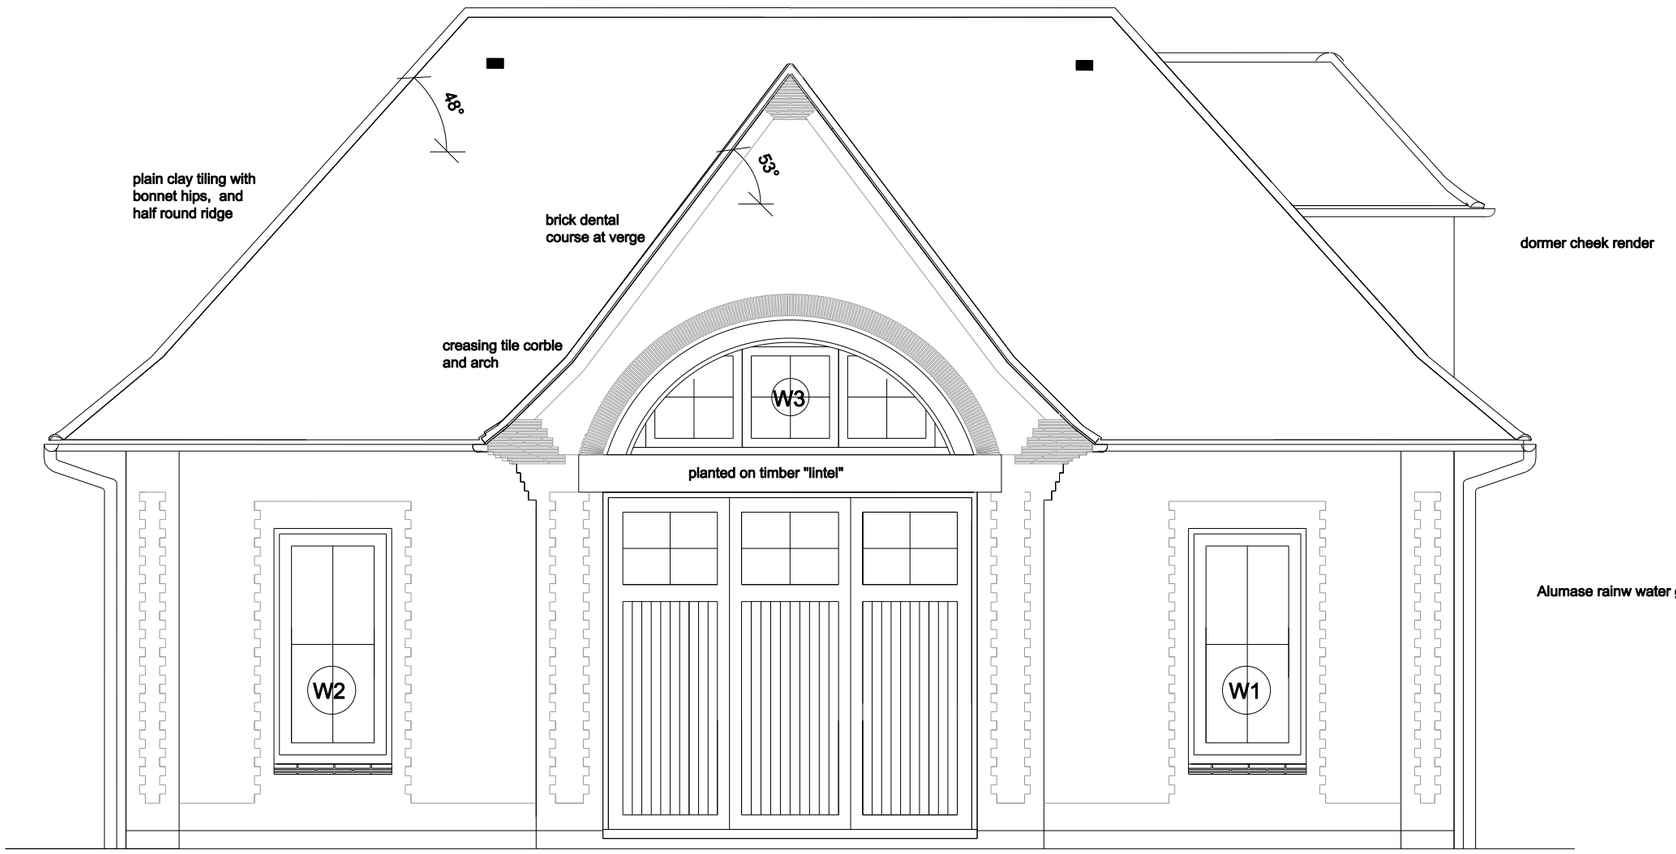

North Elevation

C

Date	Revisions

Revisions

JAYE FORD ARCHITECTURE

MANLEYS
MANLEYS HILL
STORRINGTON
WEST SUSSEX RH20 4BT

Tel 01903 745393

Hareswith Garage Annex
Hareswith House
West Chiltington Road
Storrington
West Sussex RH20 4BP

Drawing Title
Existing North Elevation

Scale
1-50 correct @ A1

Date Jan 2025

Prints req.

Drg.No 2919/102

Revision