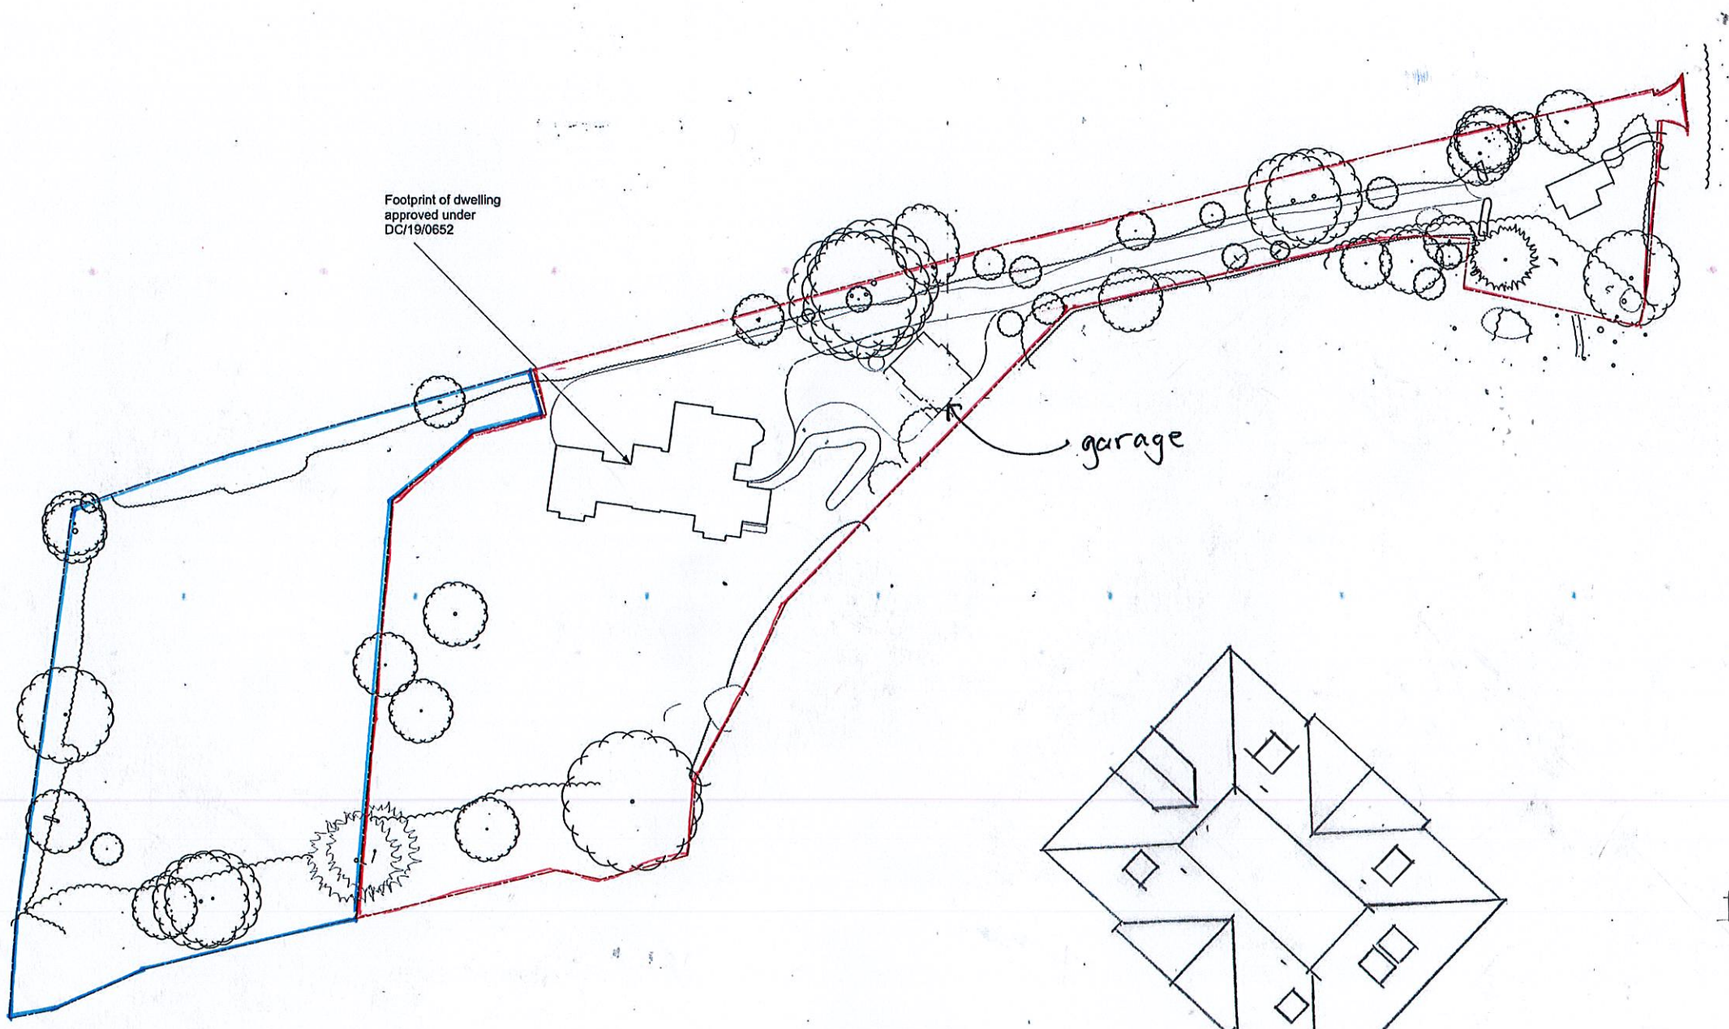


BLOCK PLAN

ROOF PLAN

REV A - rooflights added

ROOF PLAN
1:200 @ A3

BLOCK PLAN
1:500 @ A1

ROOF 0 2 4 6 8 10

N

BLOCK 0 10m 20m 30m 40m 50m

Scale & Scale Bar
1:500 @ A1
1:1000 @ A3

Issue Status
FOR PLANNING

Project Number | Drawing Number | Revision

DRWG. NO. 2919/113