
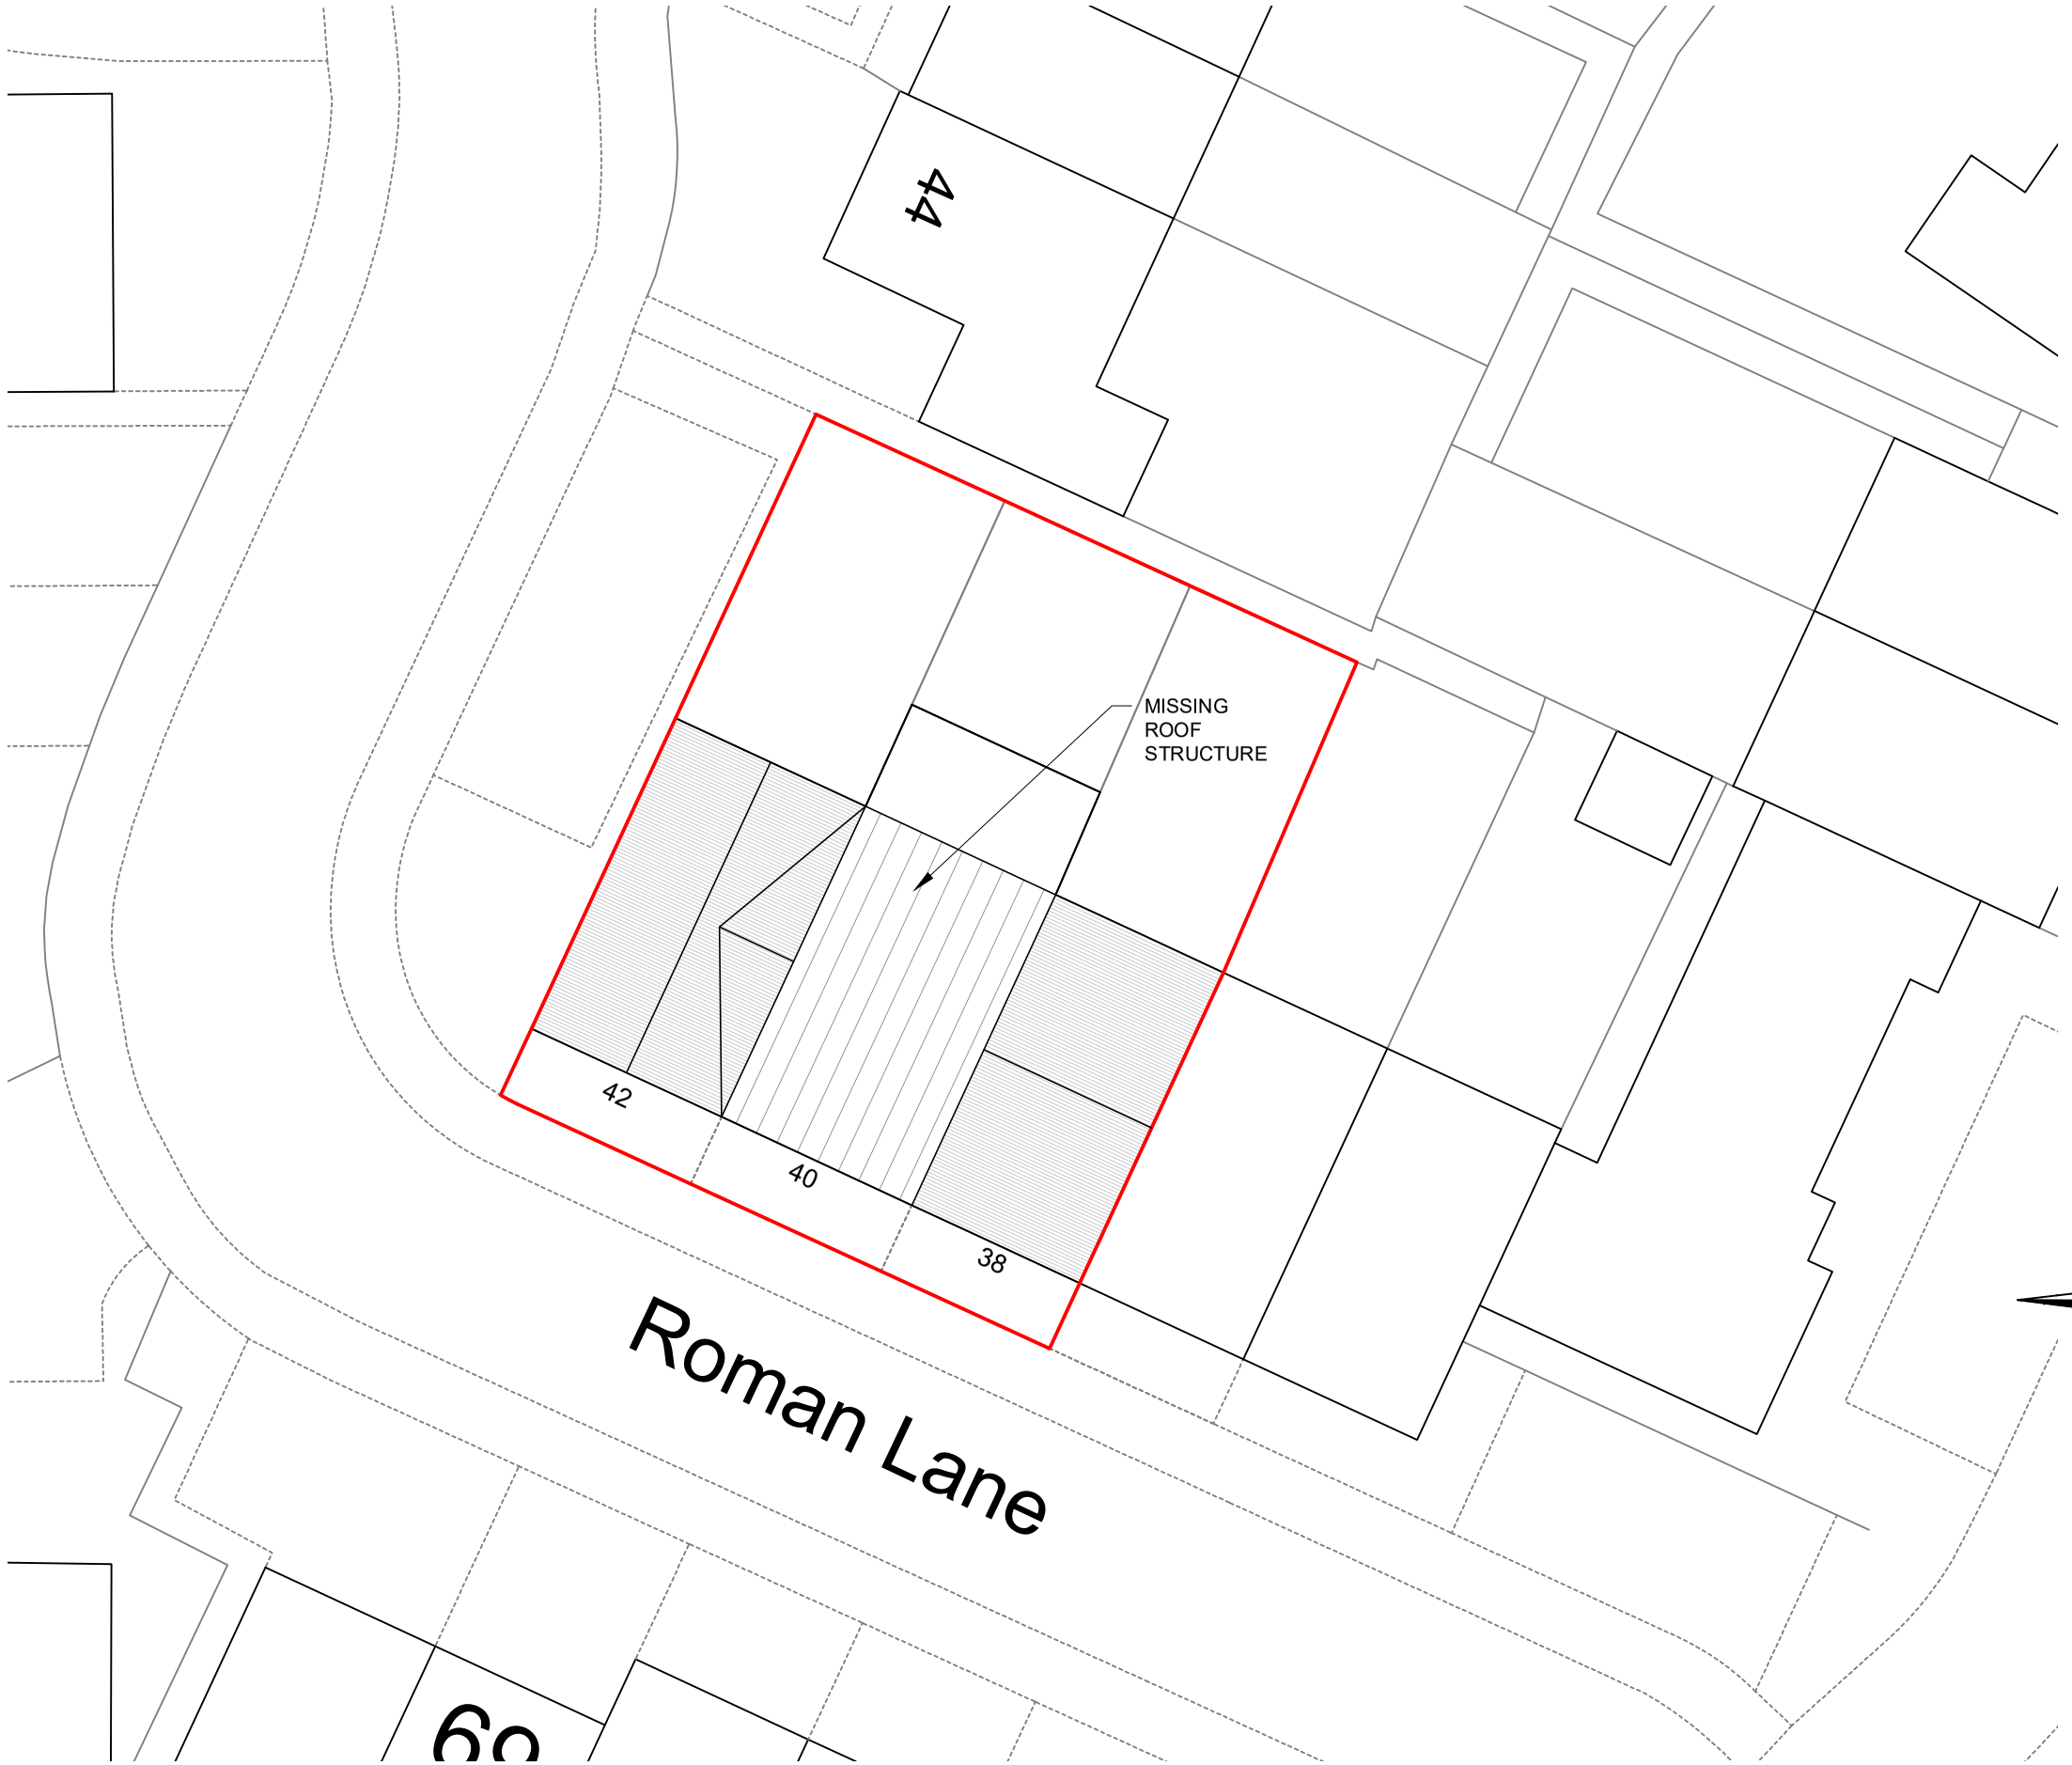


Existing Site Plan
1:200

0m 5m 10m 15m 20m

Scale Bar 1:200

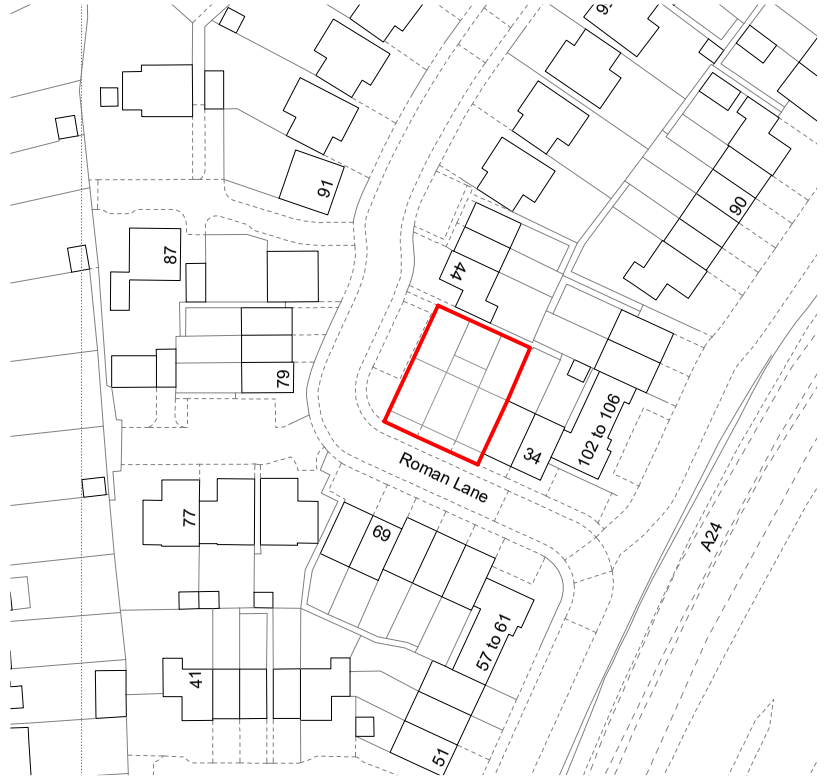

Existing Location Plan
1:250

0m 50m 100m

Scale Bar 1:1250

N

Client
Saxon Weald Housing Association

Project title
38-42 Roman Lane
Southwater
Horsham
RH13 9JD

Drawing description
Existing Site and Location Plan

Page Size	Drawn By	Date
A3	MB	July 2025

SPRUCE
ARCHITECTURE
T 01273 885 440 E info@sprucearchitecture.com

This drawing is the copyright of Spruce Architecture.
Do not scale from this drawing.
All dimensions shown are approximate and should be checked on site.
Any discrepancies on this drawing are to be reported to Spruce Architecture.

Drawing no.	Revision
SP-0552.01	-