


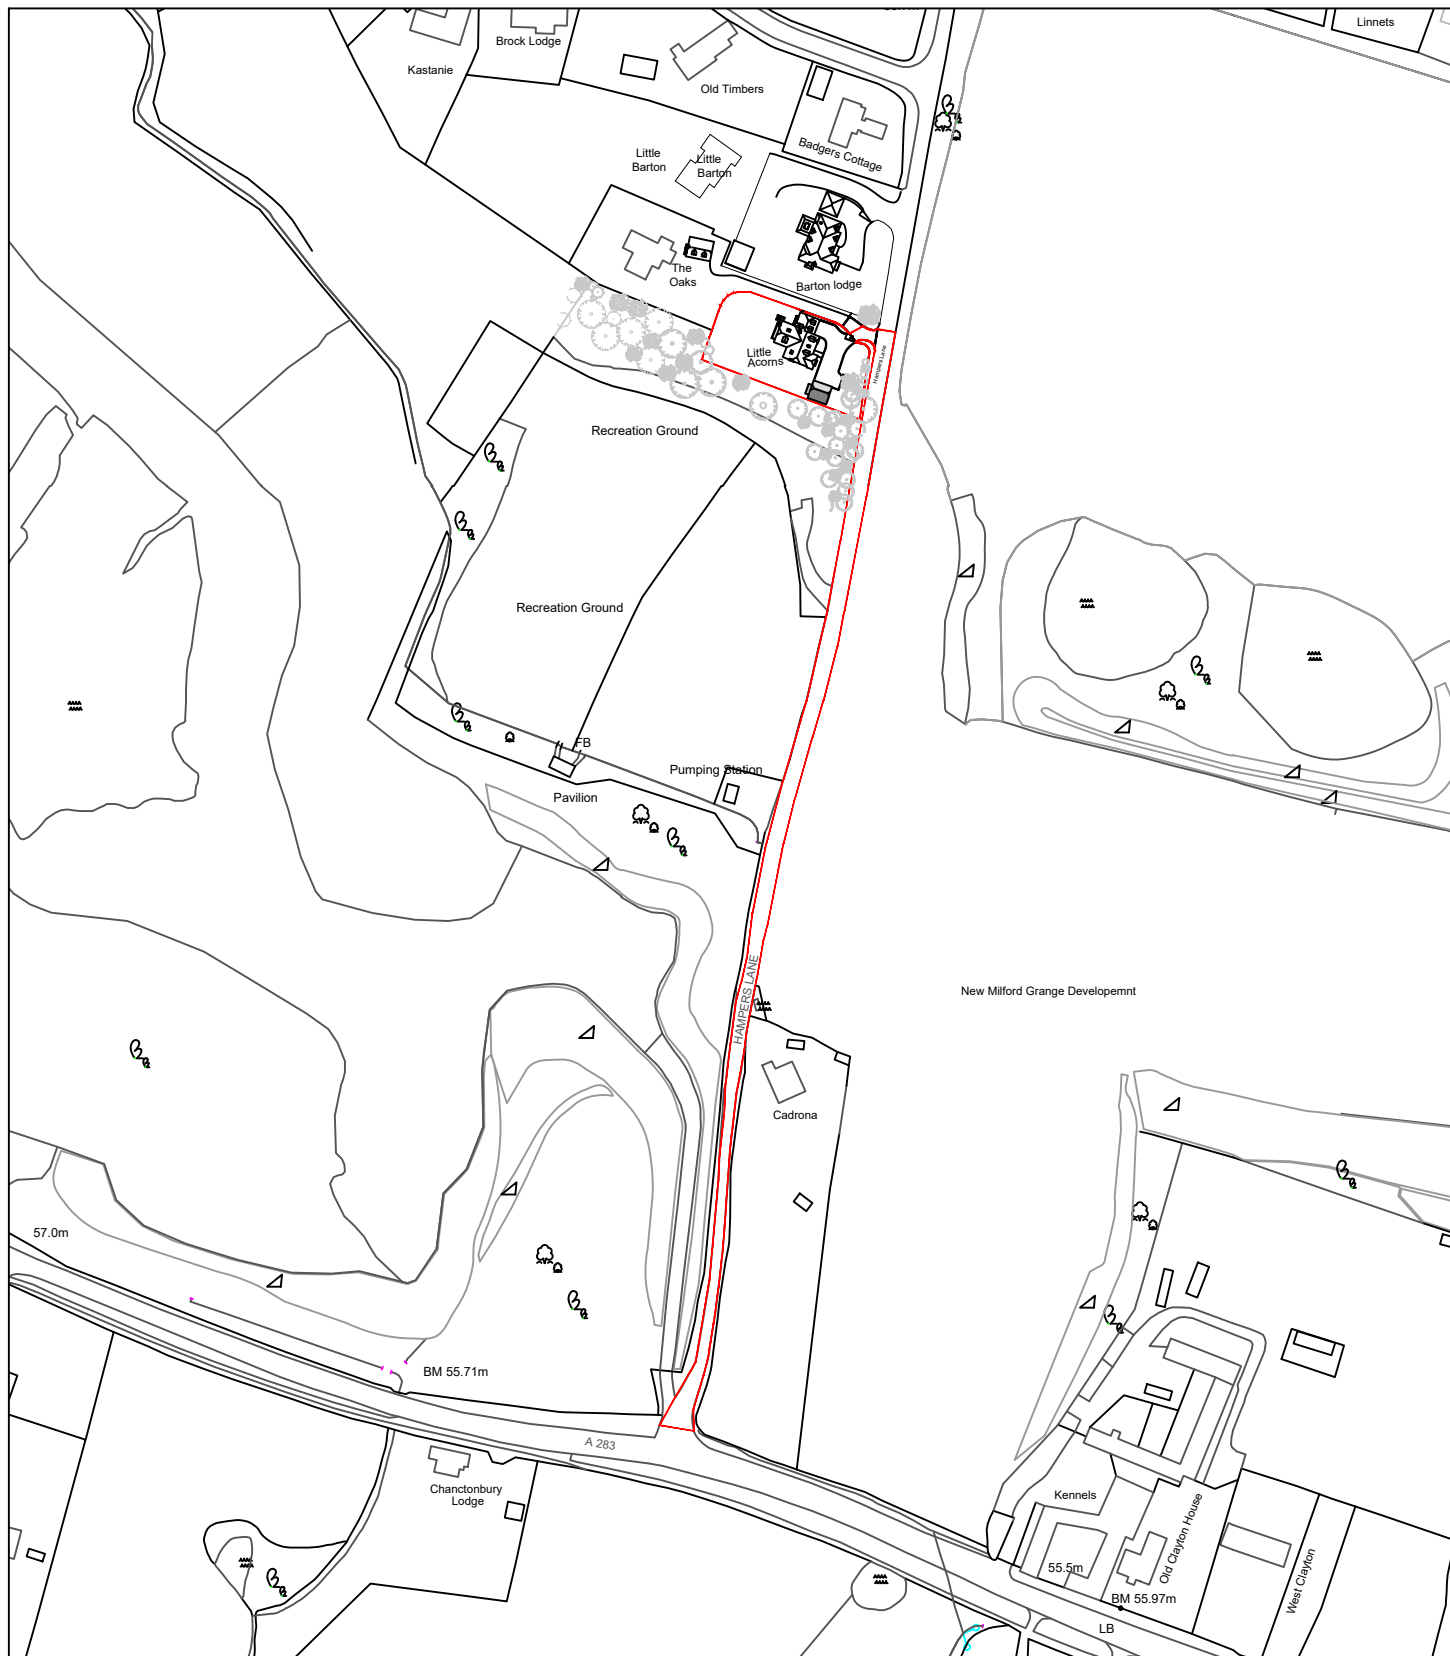

Scale Bar 1:2500



Revision:

address
Little Acorns, Hampers Lane, Storrington
West Sussex, RH20 3HZ

project
Conversion of part of existing carport to a office

title
Existing Location Plan

scale	date	dwg no.	revision
1:2500 on A4	Aug 2026	2026.506.03	

DOWNSVIEW
ASSOCIATES
Chartered Surveyors

Little Acorns
Hampers Lane
Storrington
West Sussex
RH20 3HZ

Tel: 01903 746367
Mob: 07525 844965

Email:
mail@downsview-surveyors.co.uk

